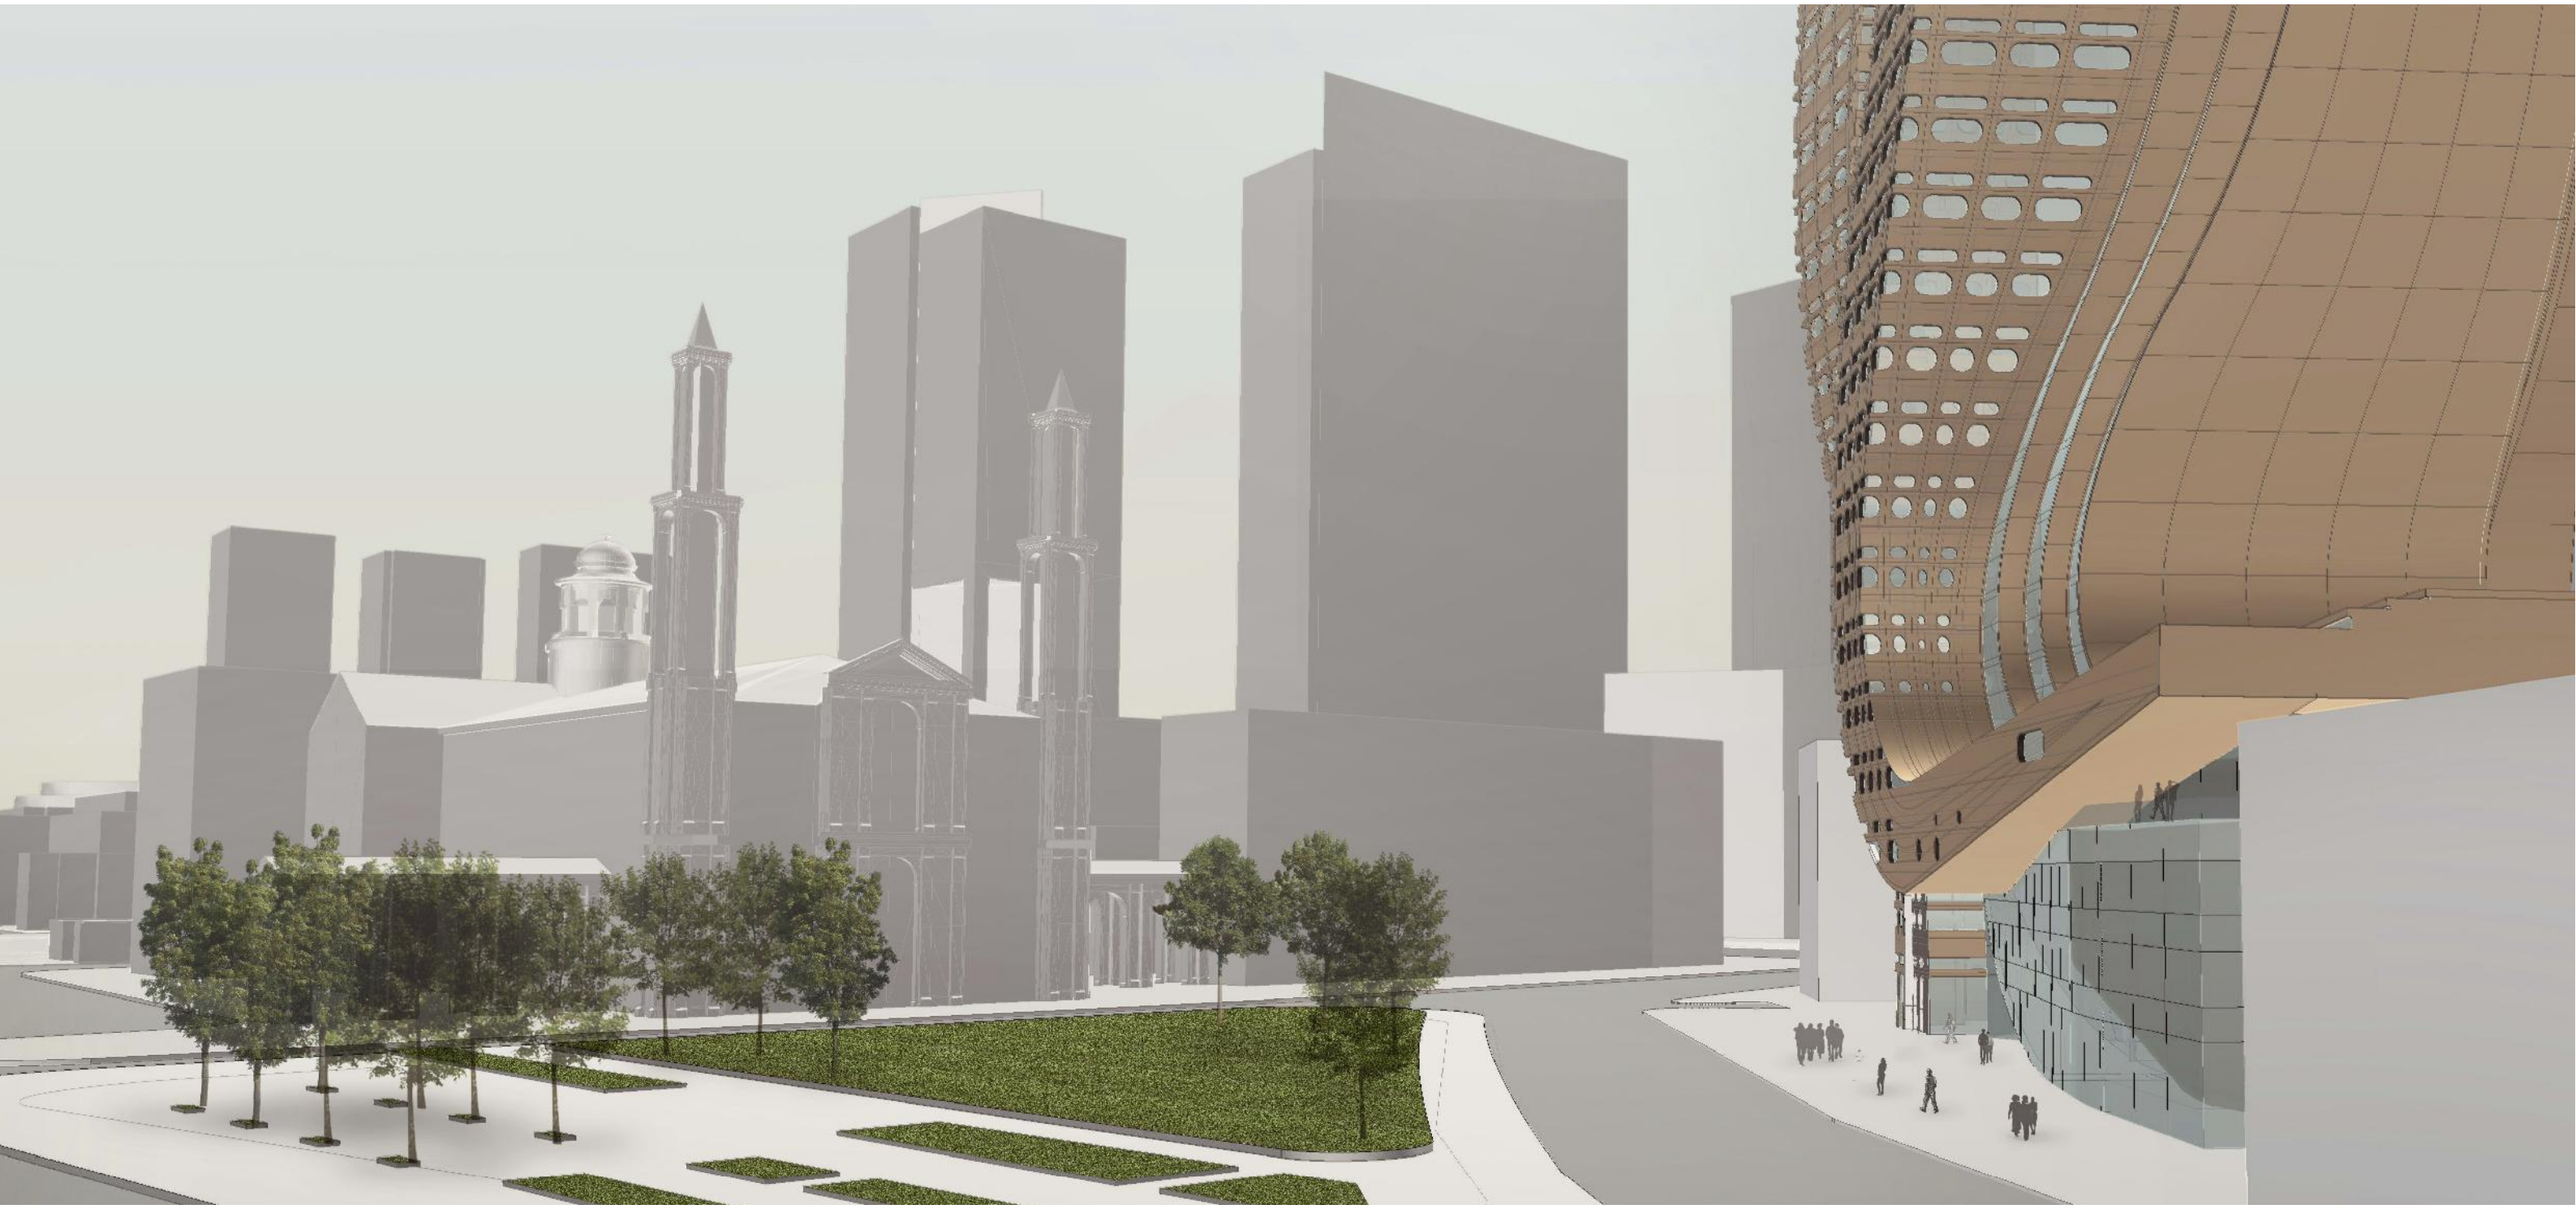

WARSAW
PLAC GRZYBOWSKI

AEDAS 12.06.2014

AERIAL VIEW

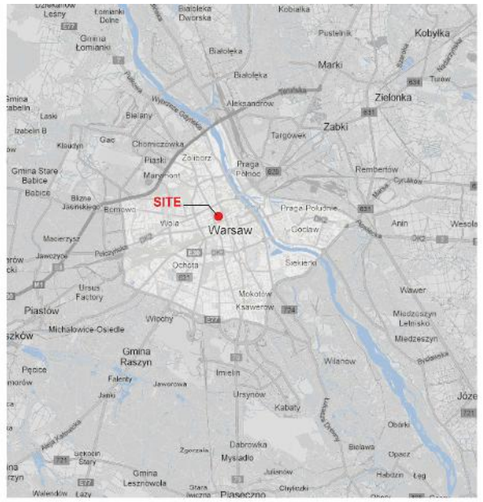

SITE MAP

GRAZYBOWSKY SQUARE:
STONE BUILDINGS ON SQUARE

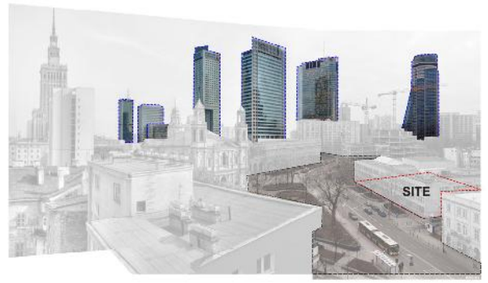

GRAZYBOWSKY SQUARE:
GLASS BUILDINGS SURROUNDING SQUARE

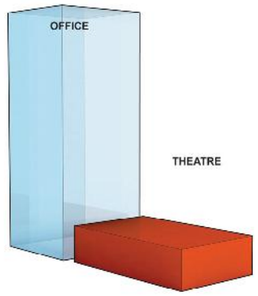

1.SEPARATE

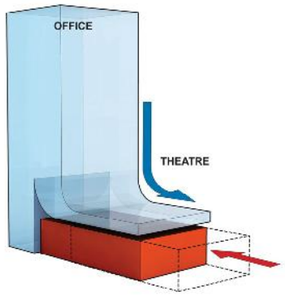

2.INTEGRATE

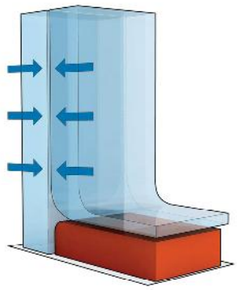

3. UNITY

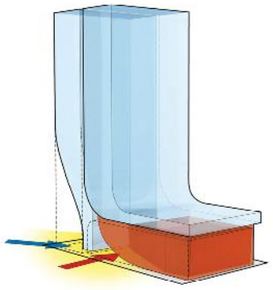

4.CIVIC FOYER

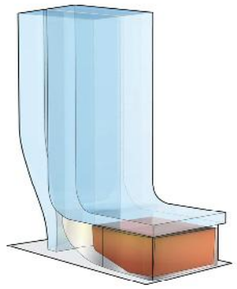

5.TRANSPARENCY

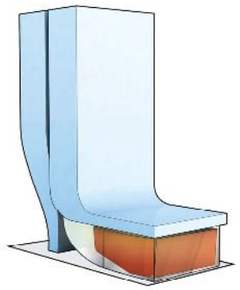

6.REINFORCE

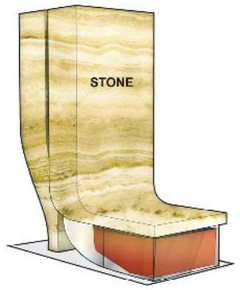

7.RESPECT

8.DISTINGUISH

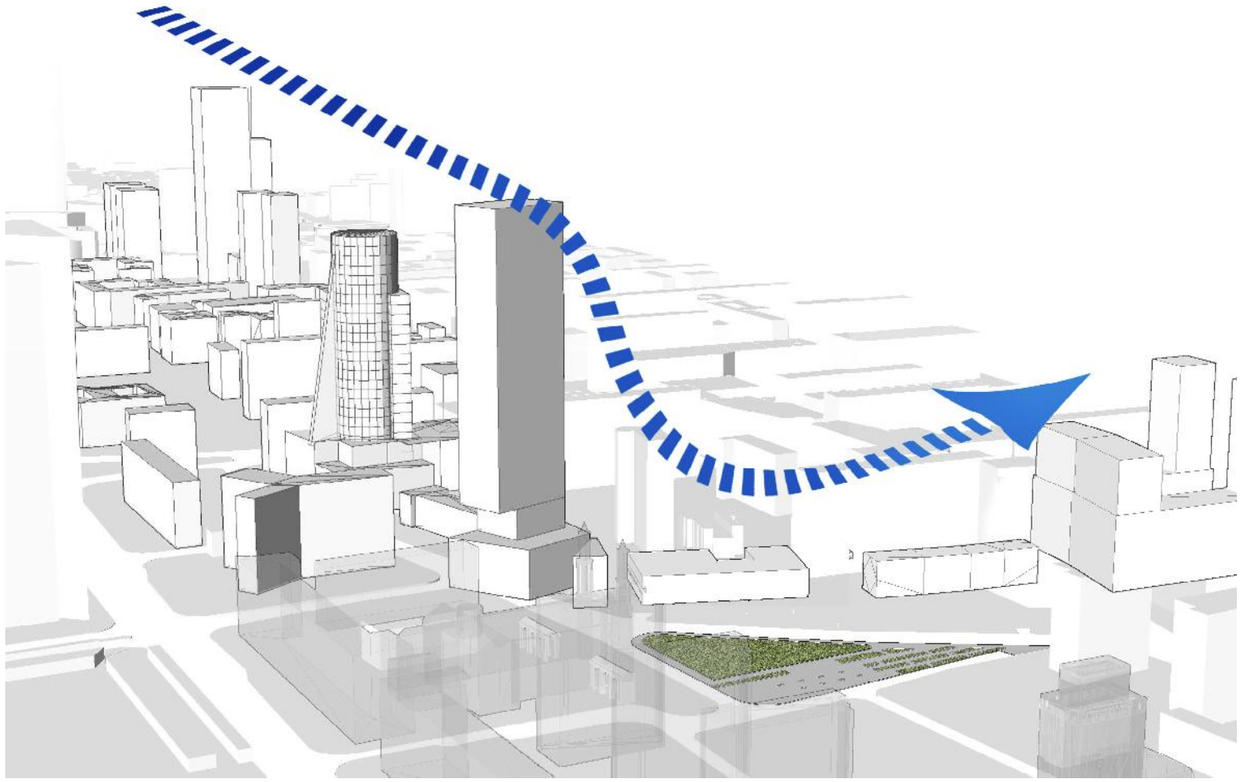

EXISTING SKYLINE

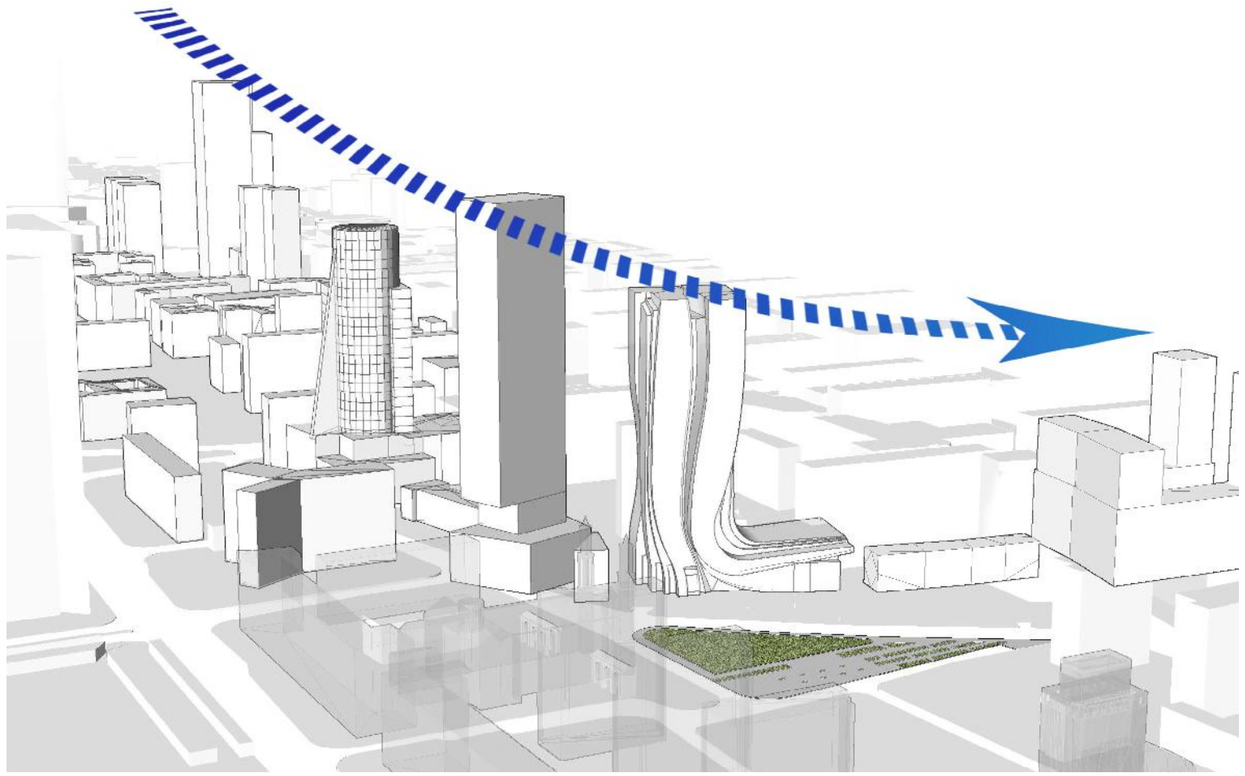

PROPOSED SKYLINE

STUDY FOR SKYLINE

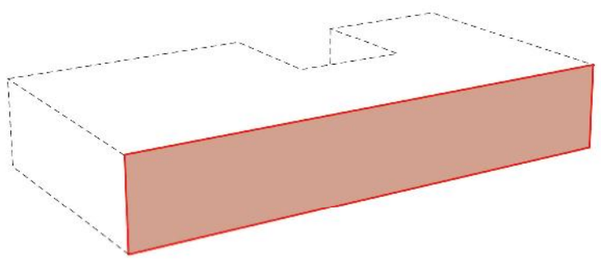

1. EXISTING BUILDING MASS

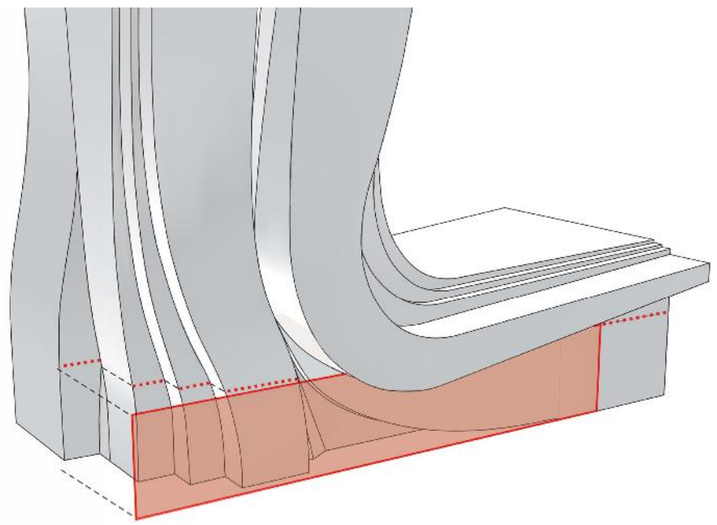

2. INTERSECTION OF EXISTING ALIGNMENT

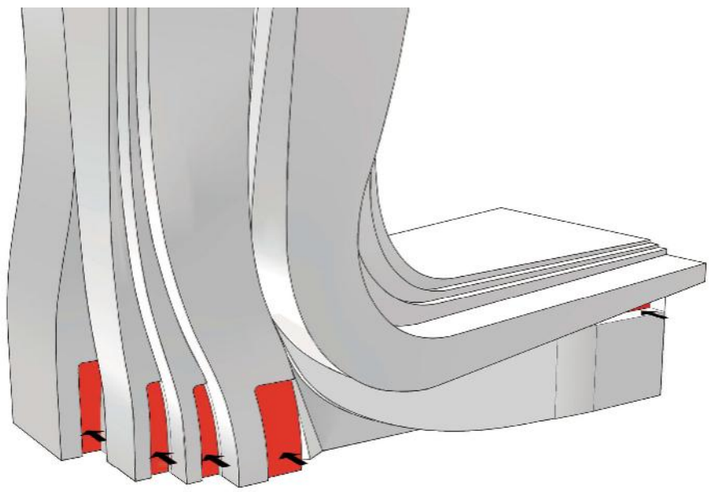

3. INTEGRATION OF EXISTING FACADE

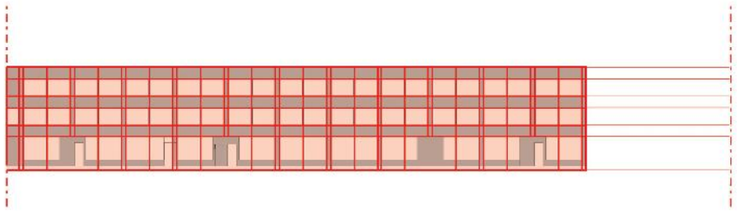

4. EXISTING BUILDING FACADE

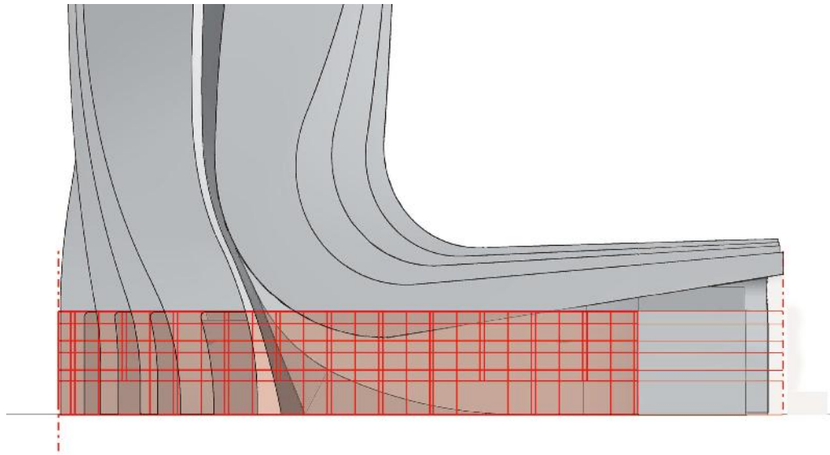

5. EXTRACTING PATTERN FROM EXISTING FACADE

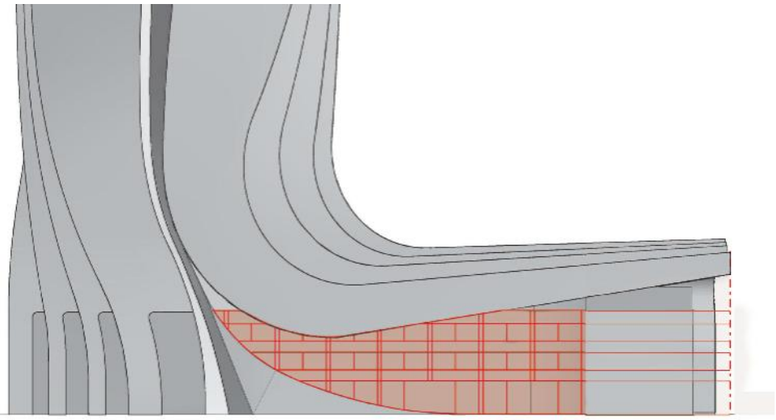

6. PROJECTION OF EXISTING FACADE PATTERN

STUDY FOR CONSERVATO

OPTION A - SUBTLE

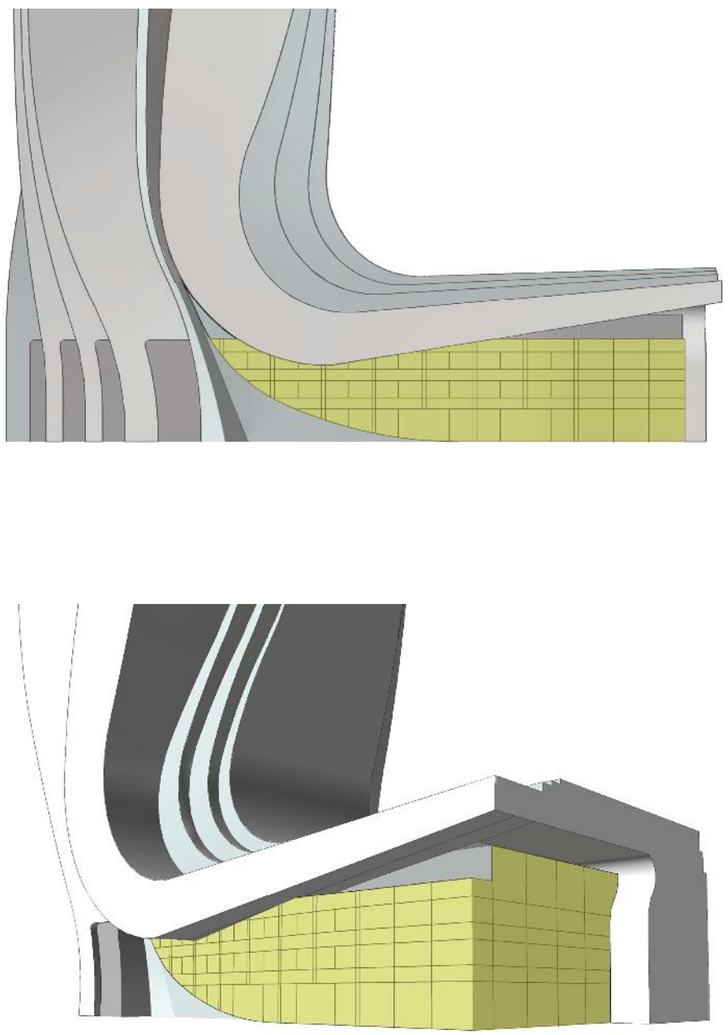

OPTION B - VISIBLE

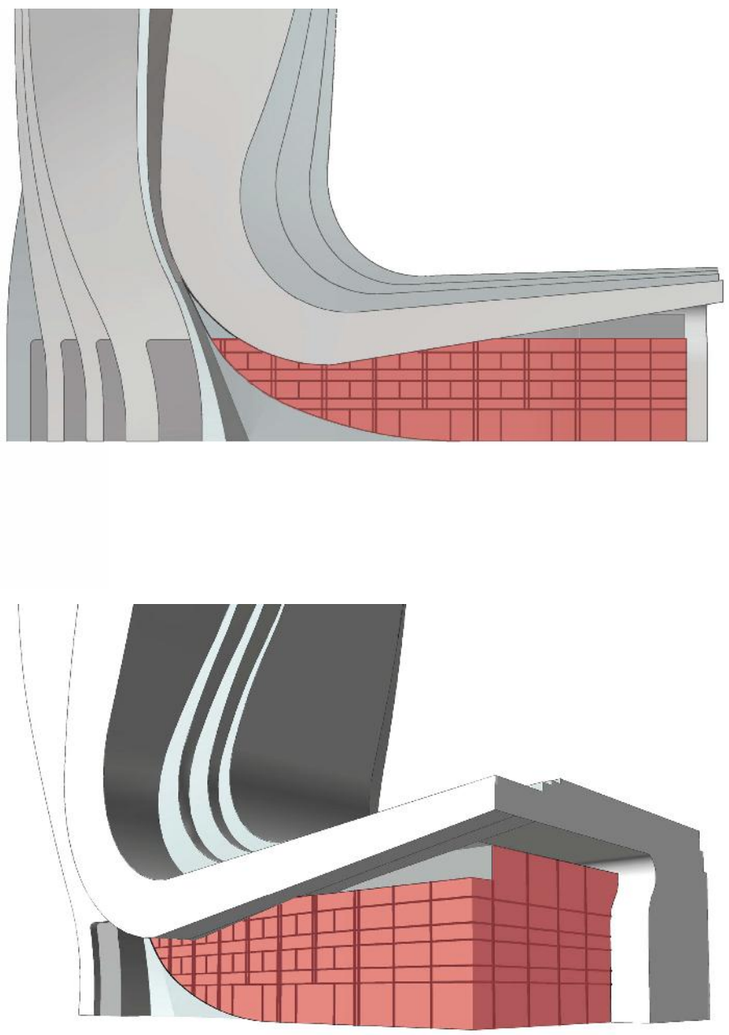

OPTION C - VISIBLE FOR EXISTING THEATRA

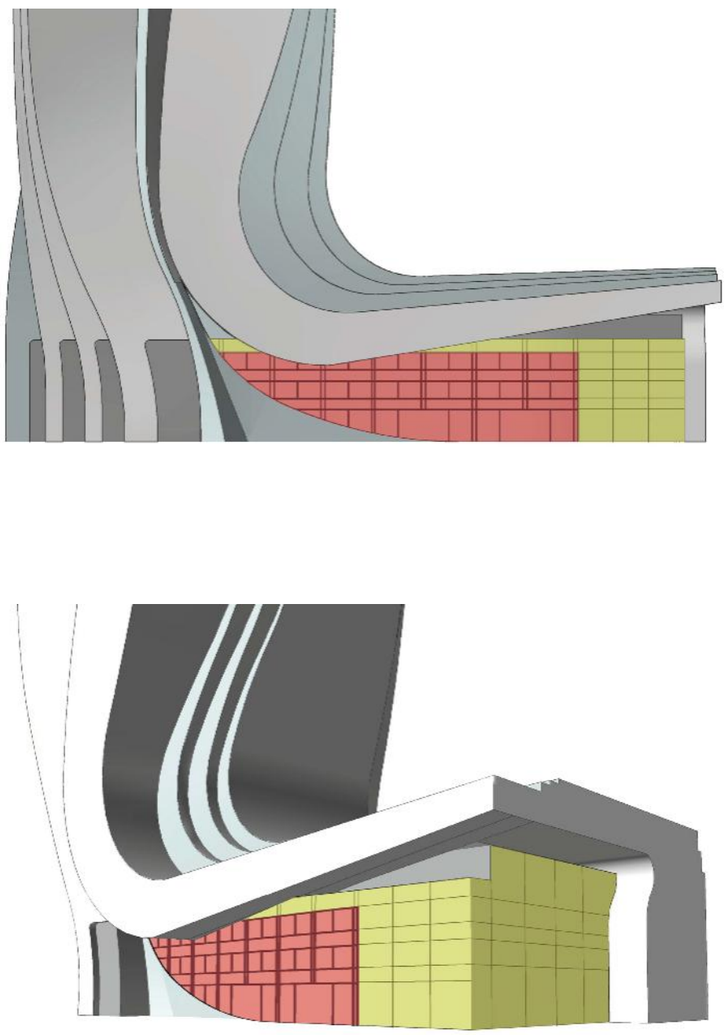

STUDY FOR CONSERVATO

EXISTING LOTION OF THE PLAC GRZYBOWSKI

RESPECTING THE PLAC GRZYBOWSKI

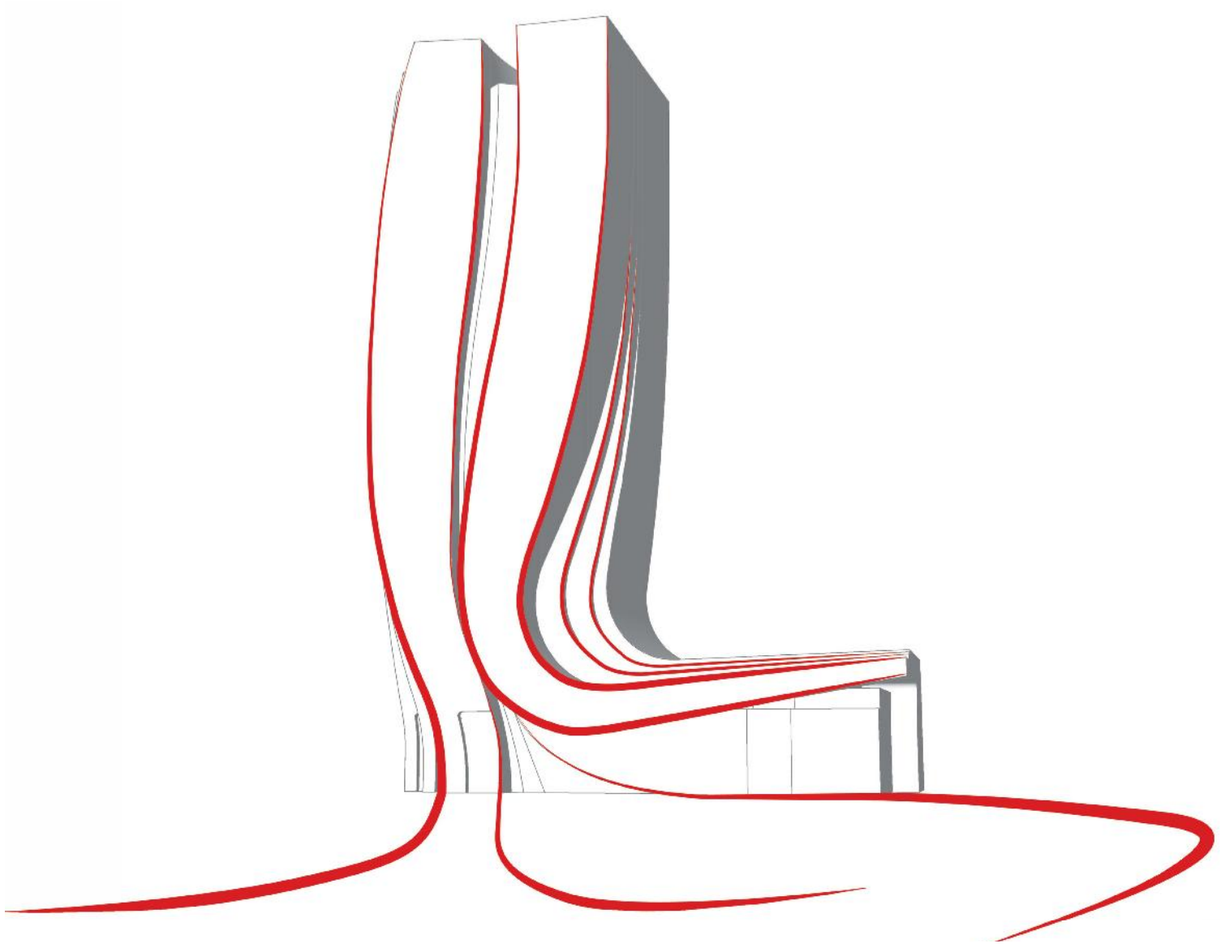

INTEGRATION OF EXISTING MATERIAL

CURVE OF THE PLAC GRZYBOWSKI

RESPECTING THE PLAC GRZYBOWSKI

EXISTING STREETSCAPE

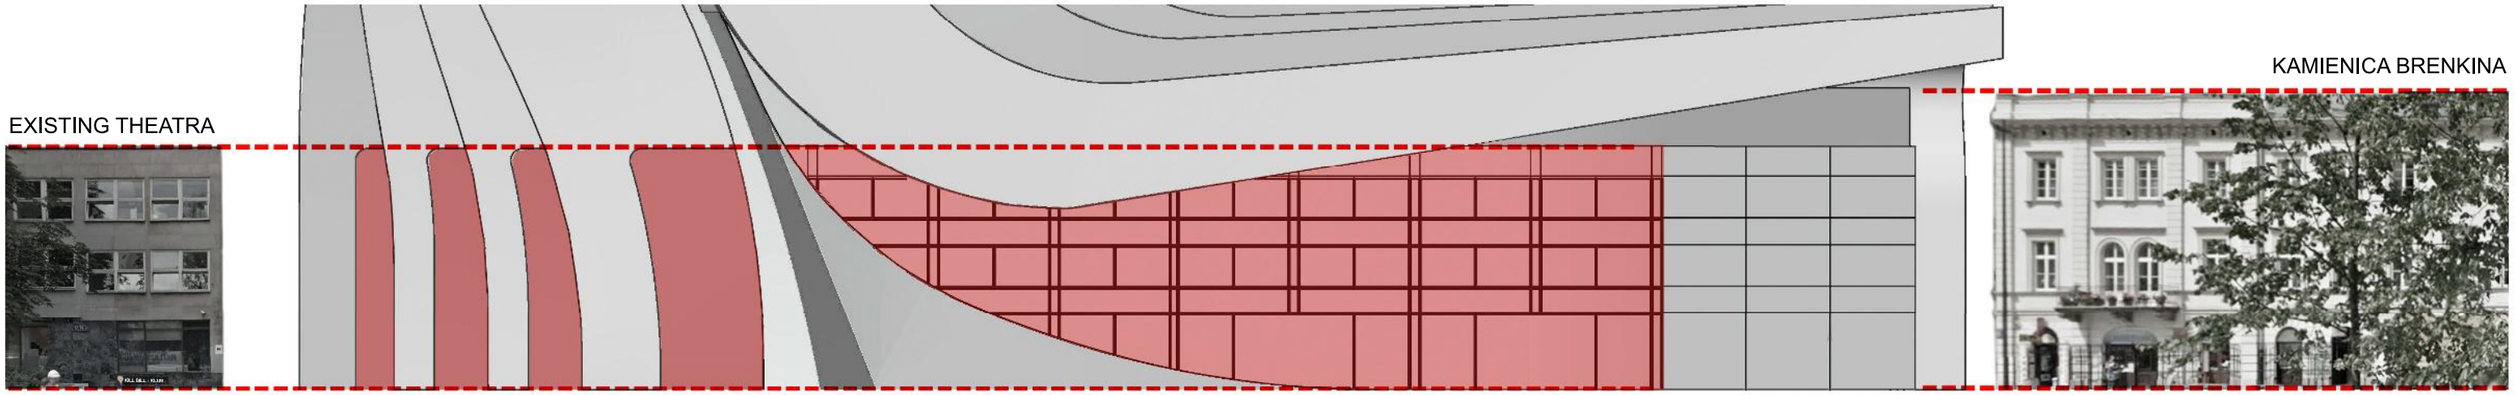

ALIGNMENT TO EXISTING BUILDING

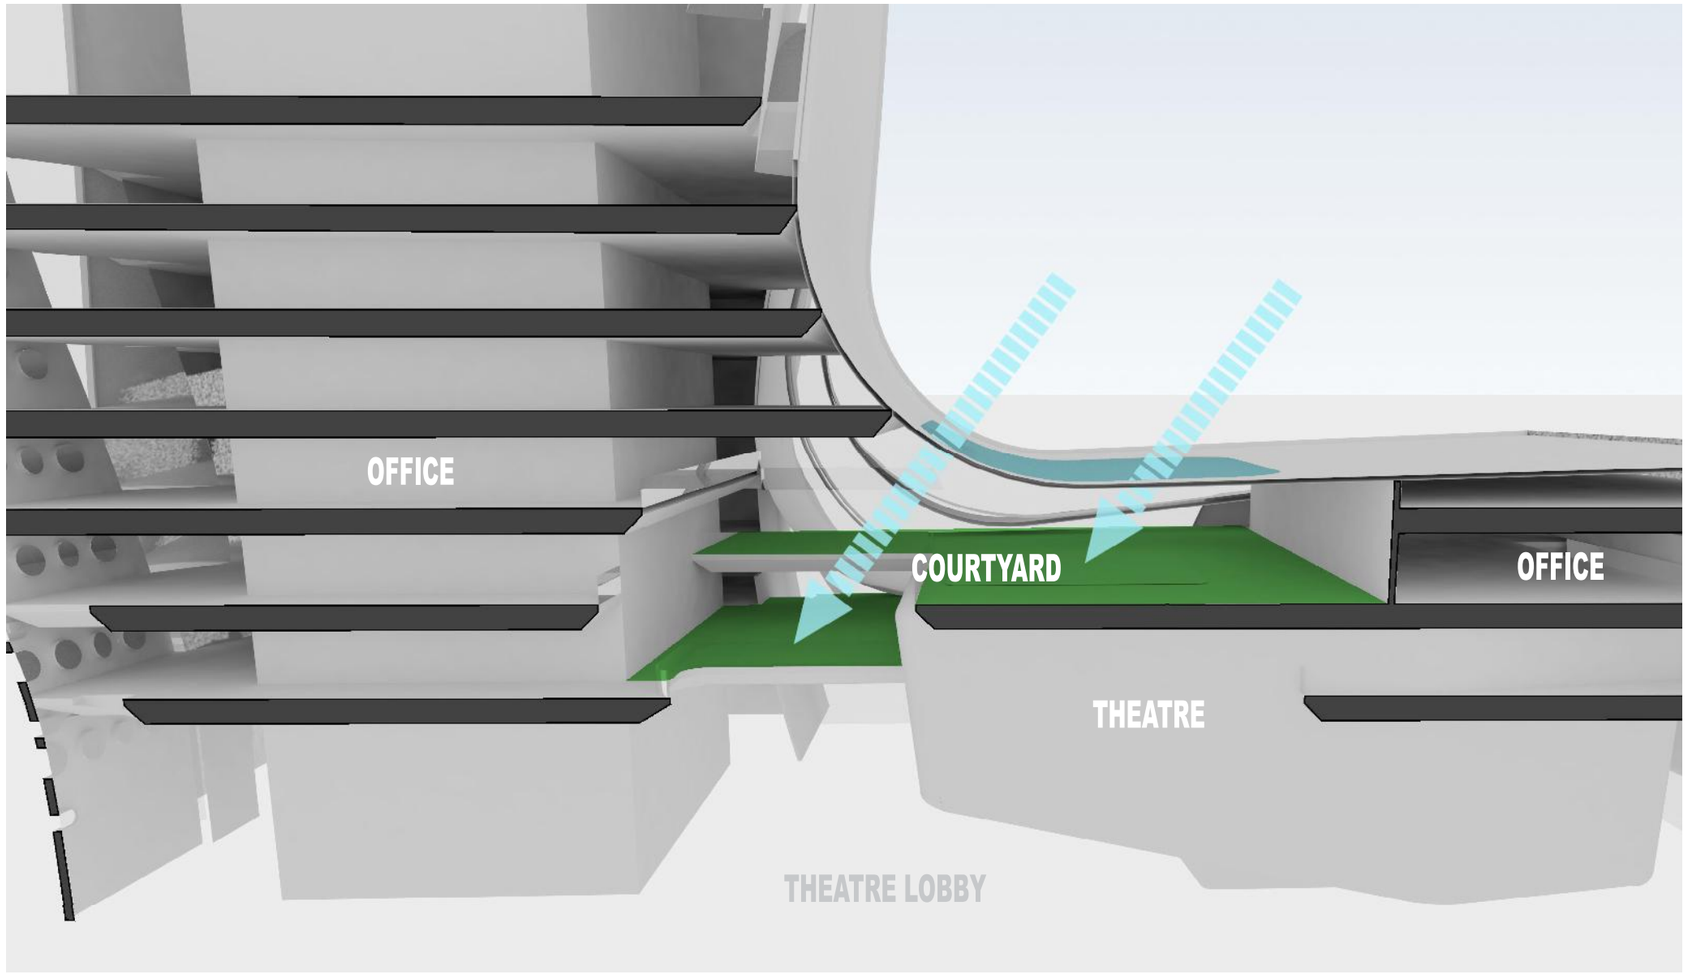

EXISTING COURTYARD

RECREATING INTERNAL COURTYARD

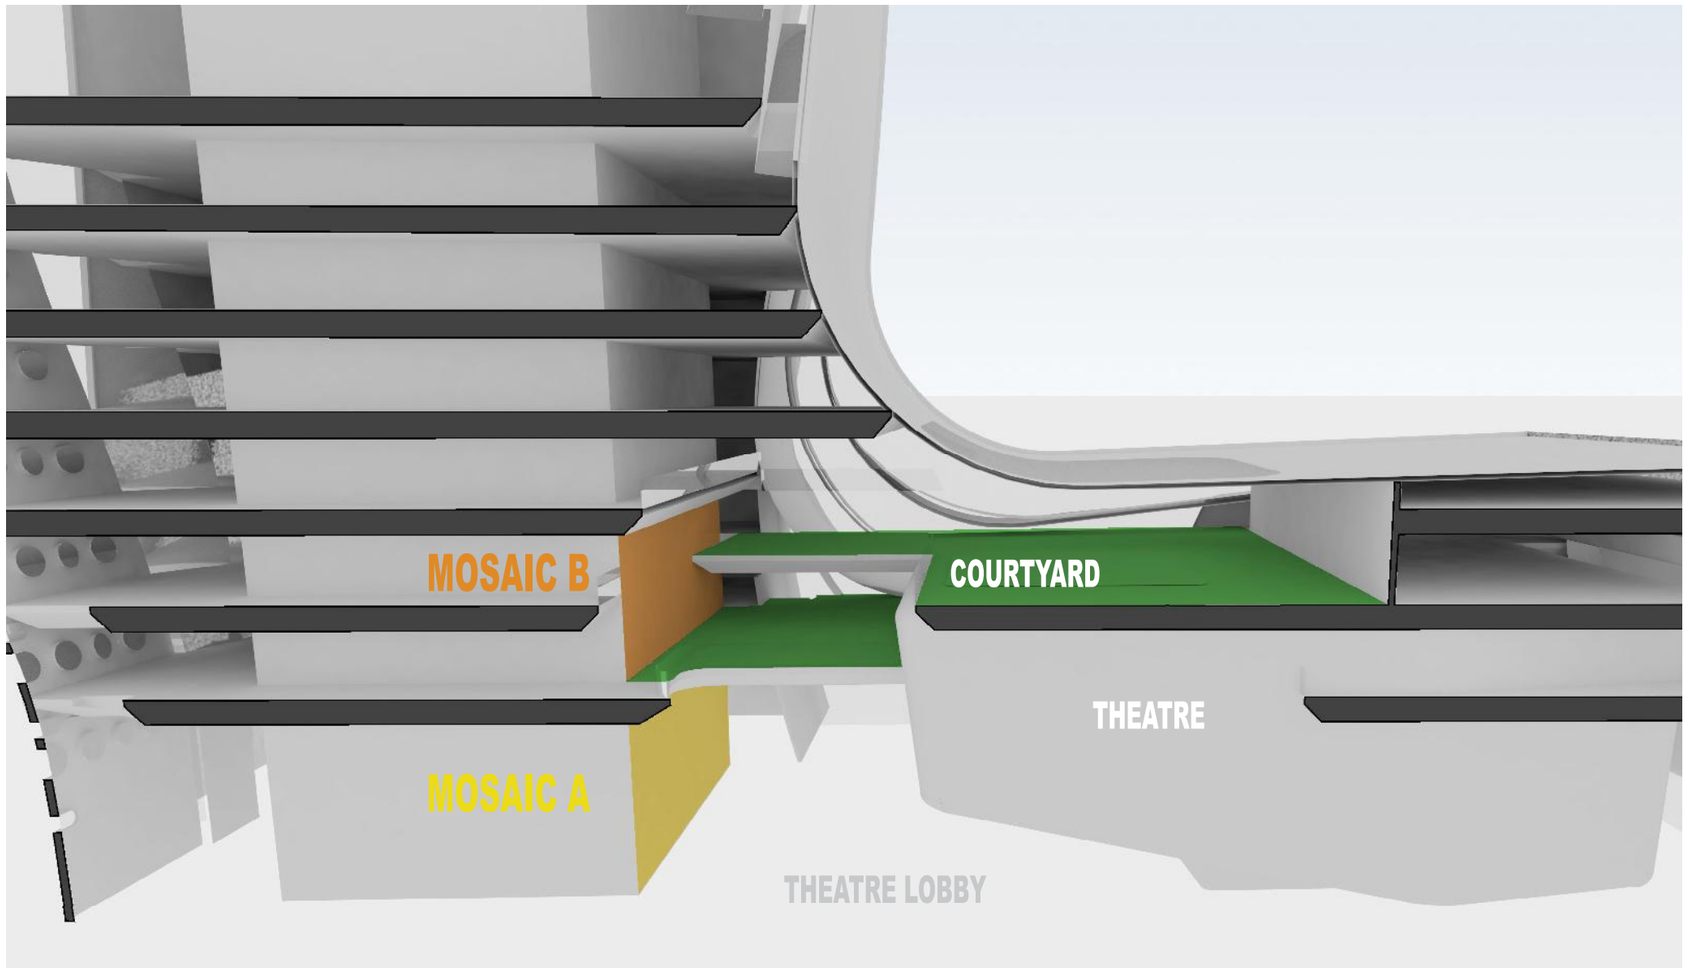

MOSAIC A - EXISTING INTERIOR WALL

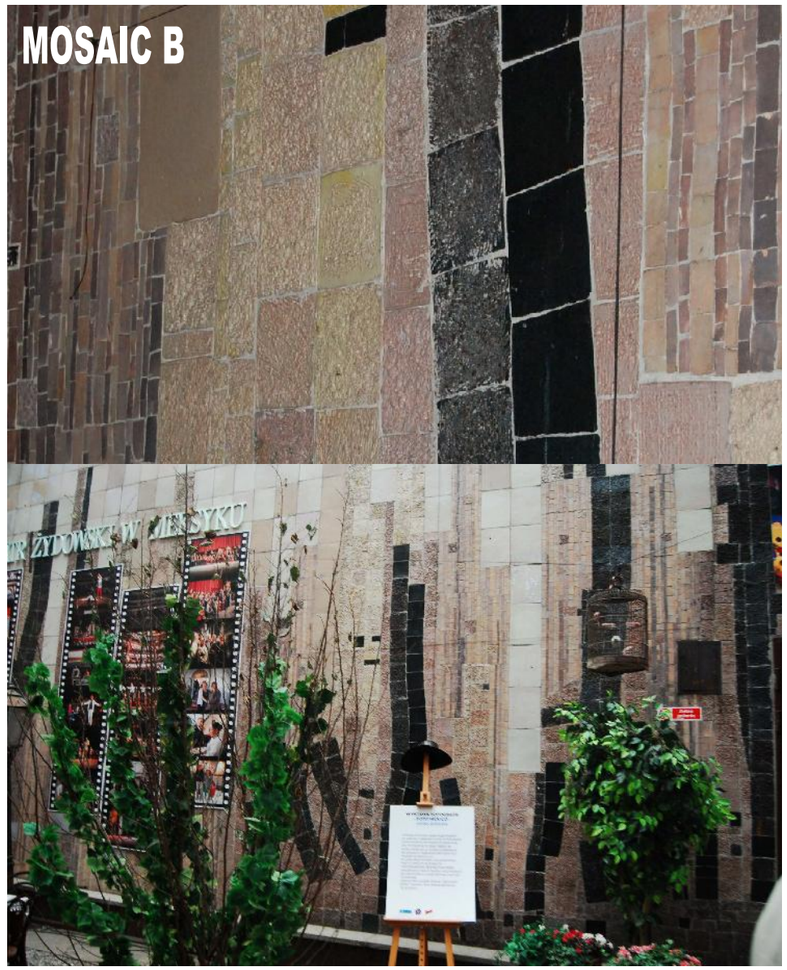

MOSAIC B - EXISTING INTERNAL COURTYARD

RESPECTING EXISTING MATERIAL

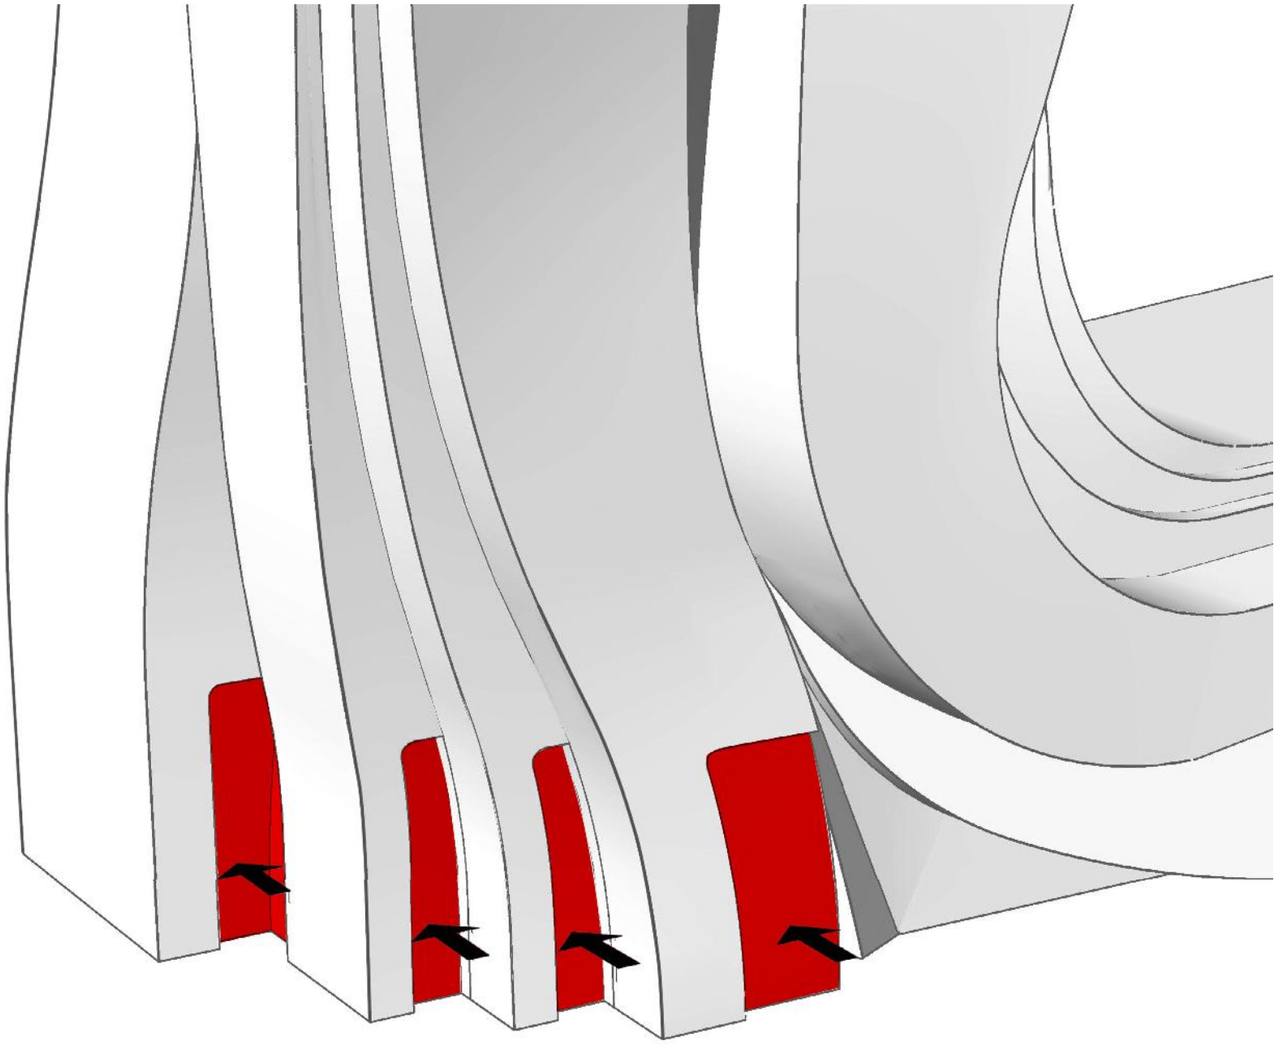

INTEGRATION OF EXISTING MATERIAL

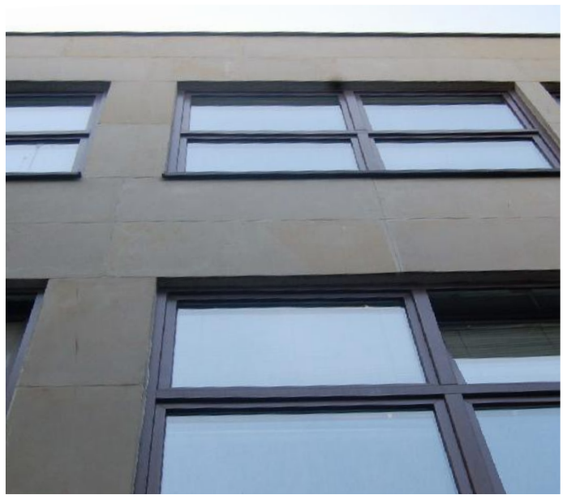

EXISTING STONE CLADDING

RESPECTING EXISTING MATERIAL

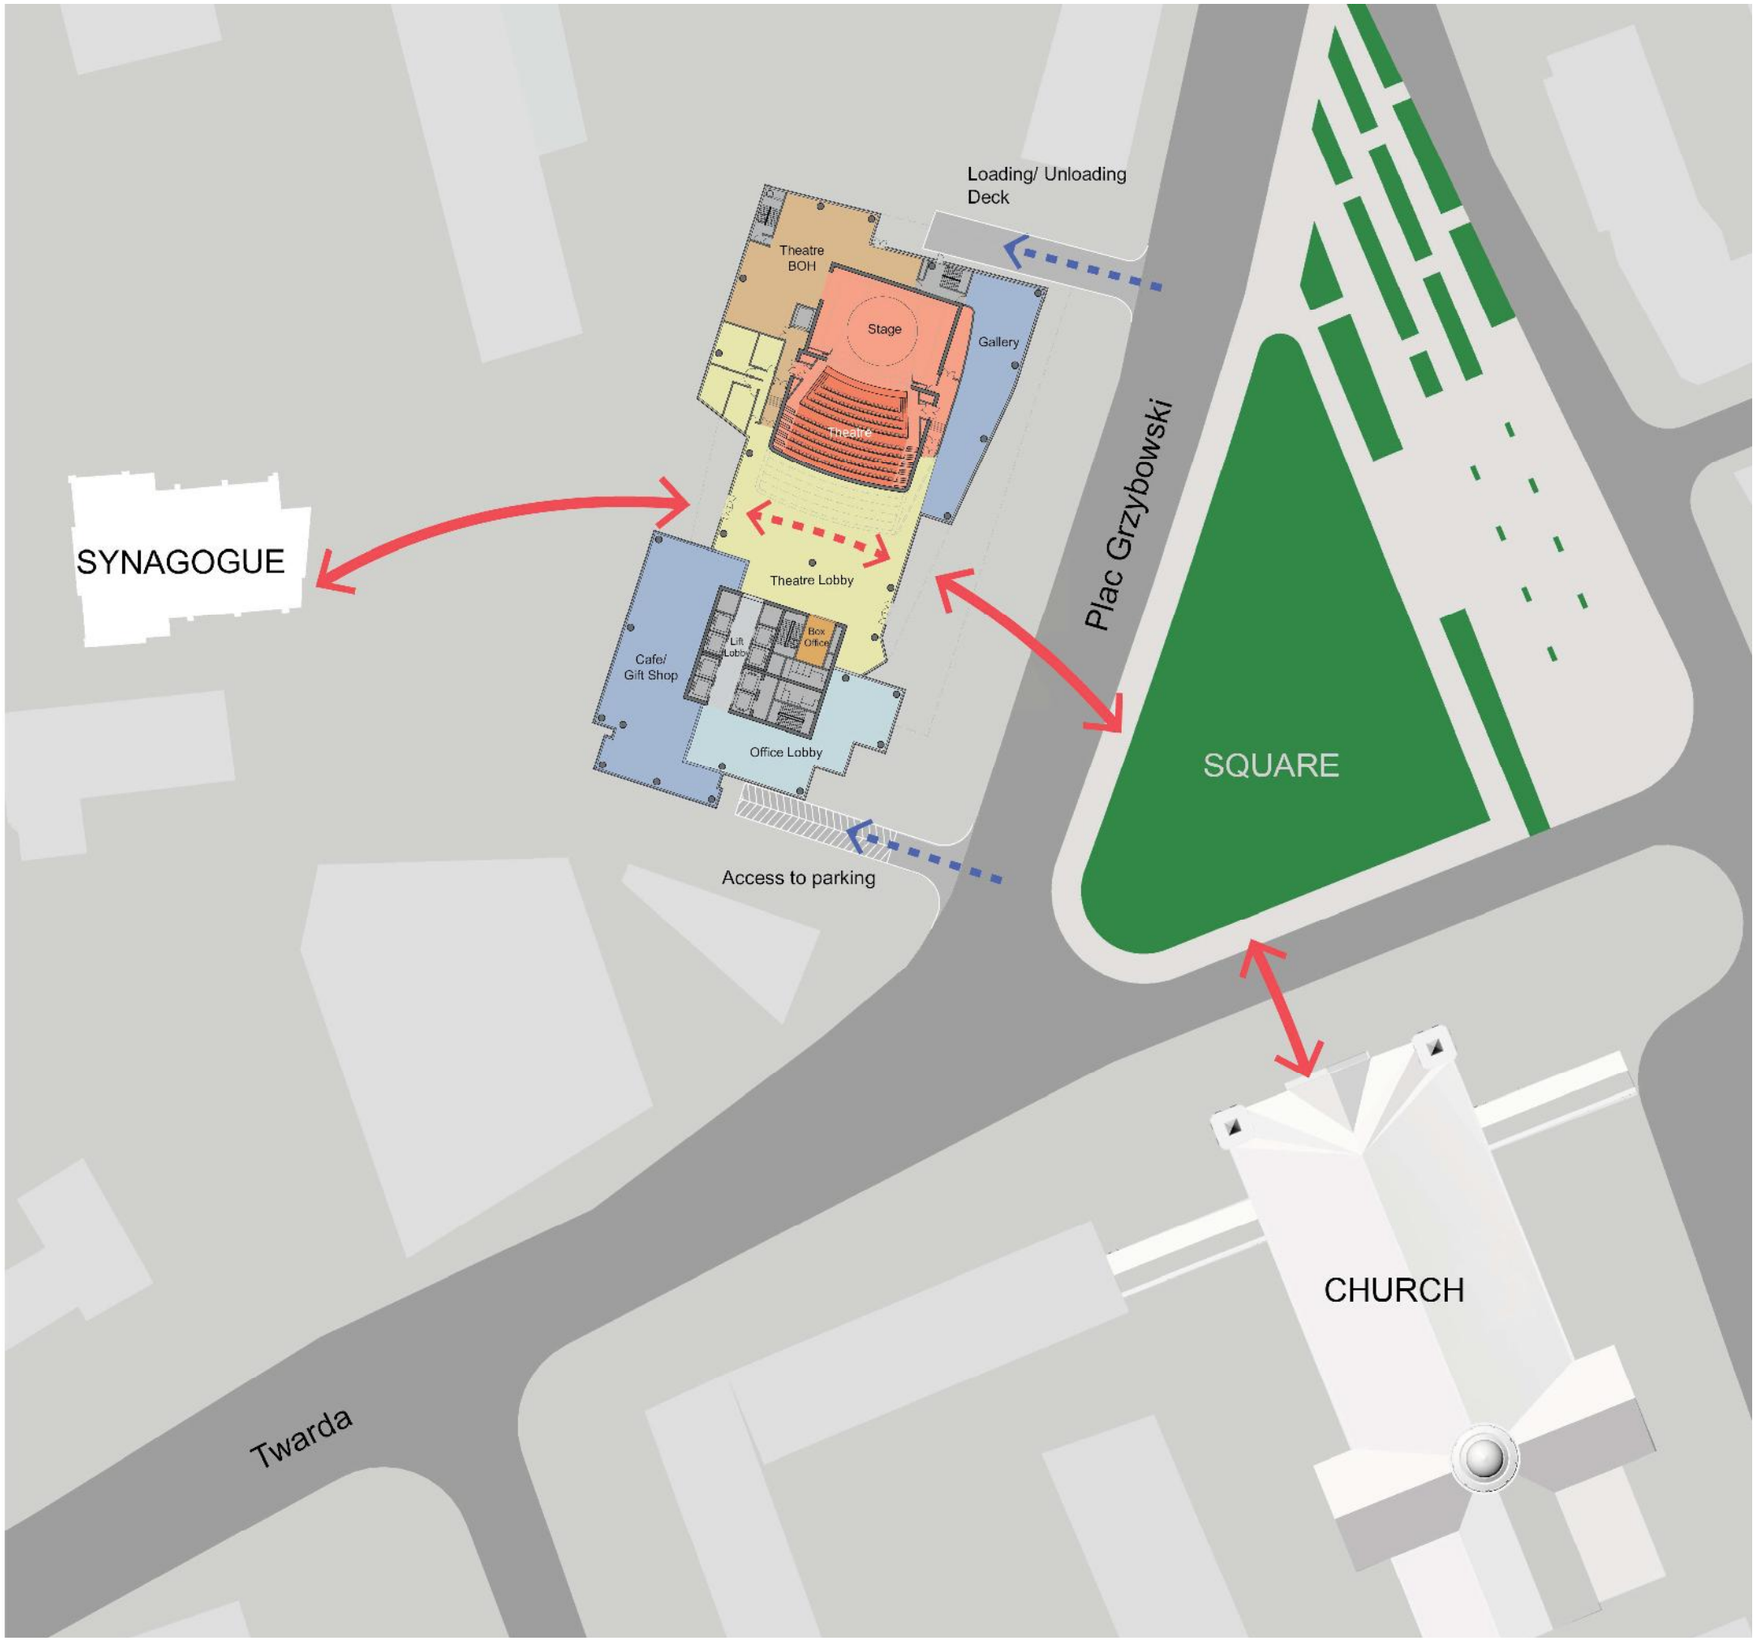

EXTERNAL IMPORTANT CONNECTION

INTERNAL IMPORTANT CONNECTION

VEHICULAR ACCESS

INTEGRATED PLAN WITH CONTEXT

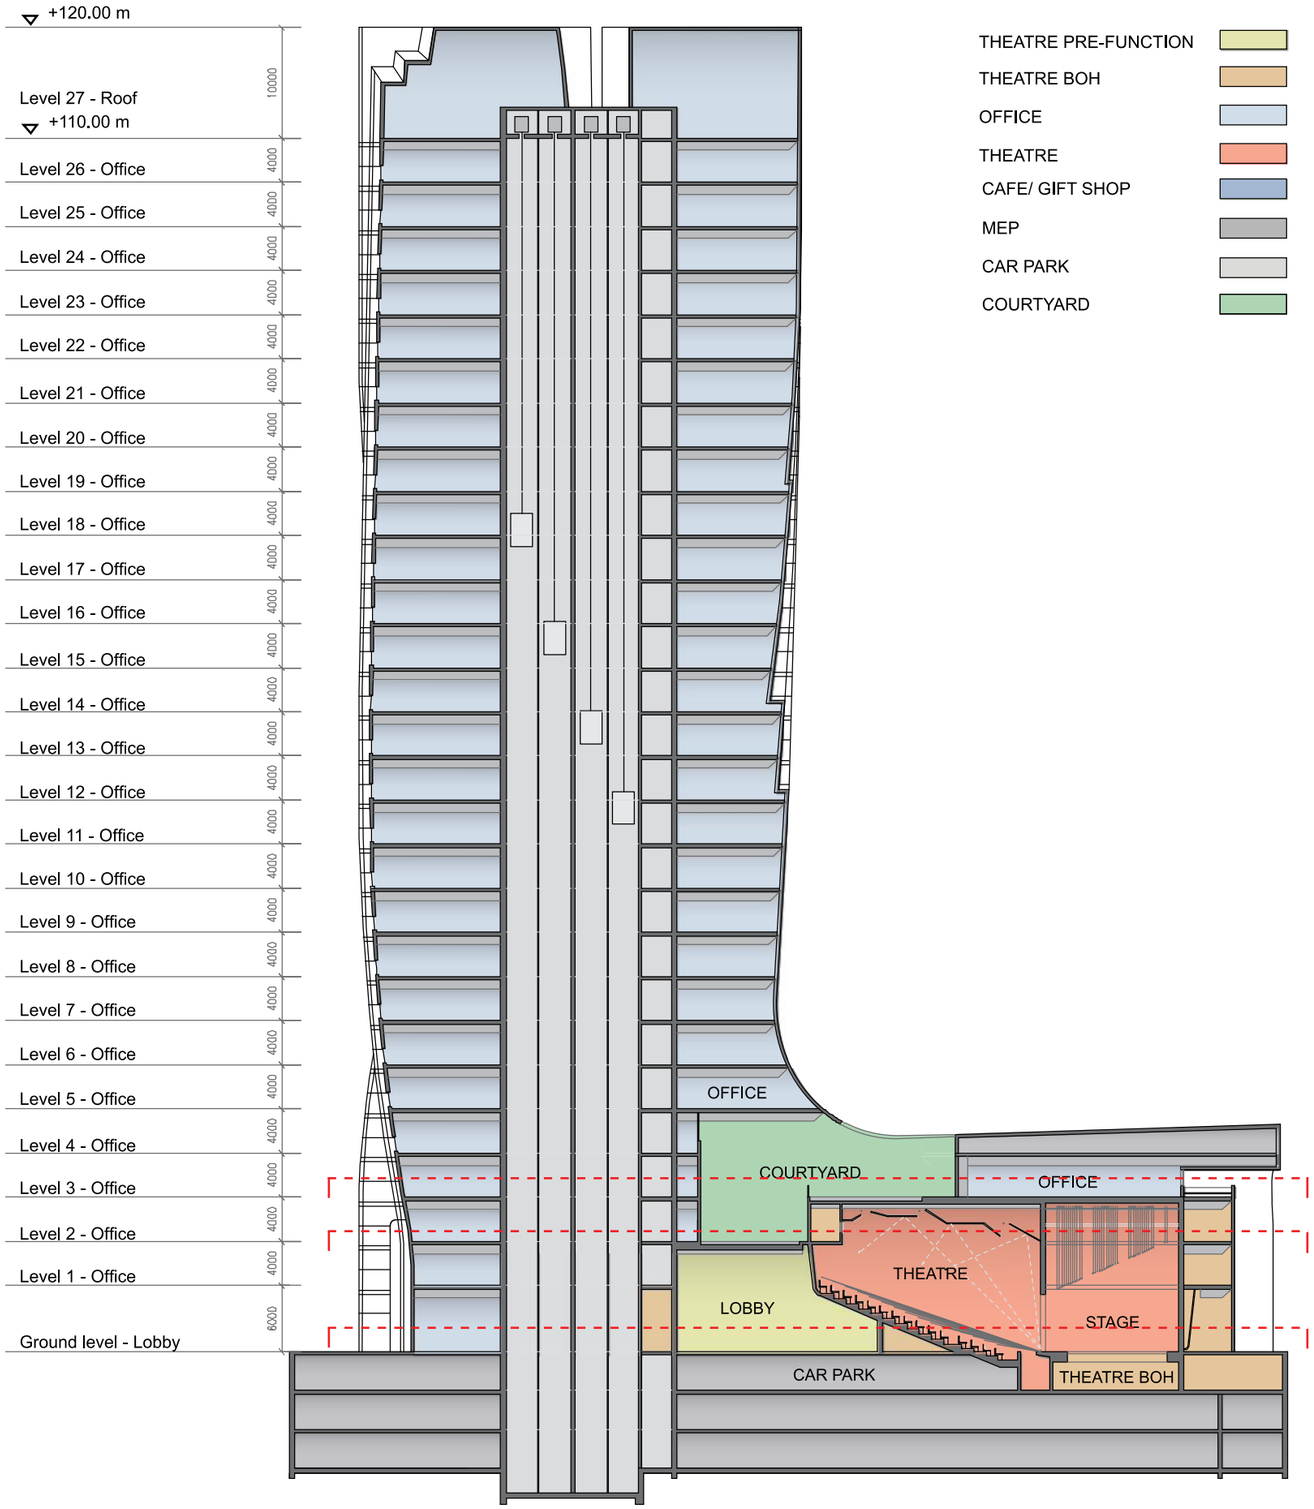

THEATRE PRE-FUNCTION
THEATRE BOH
OFFICE
THEATRE
CAFE/ GIFT SHOP
MEP
CAR PARK
COURTYARD

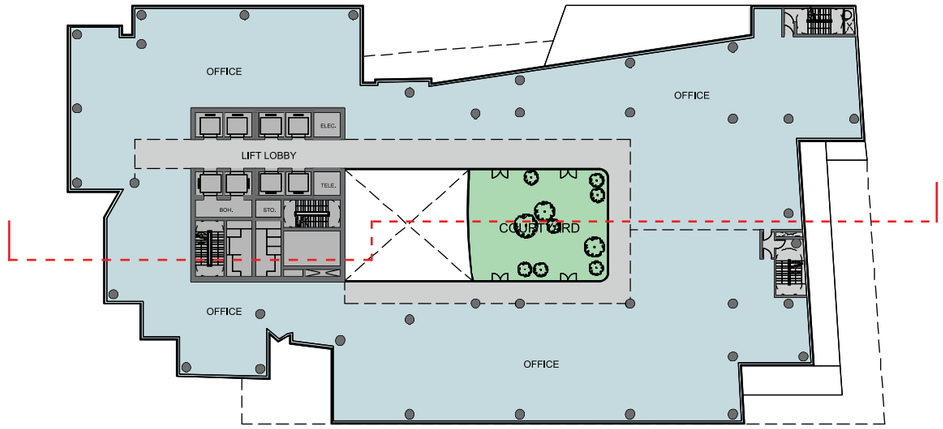

LEVEL 3 PLAN

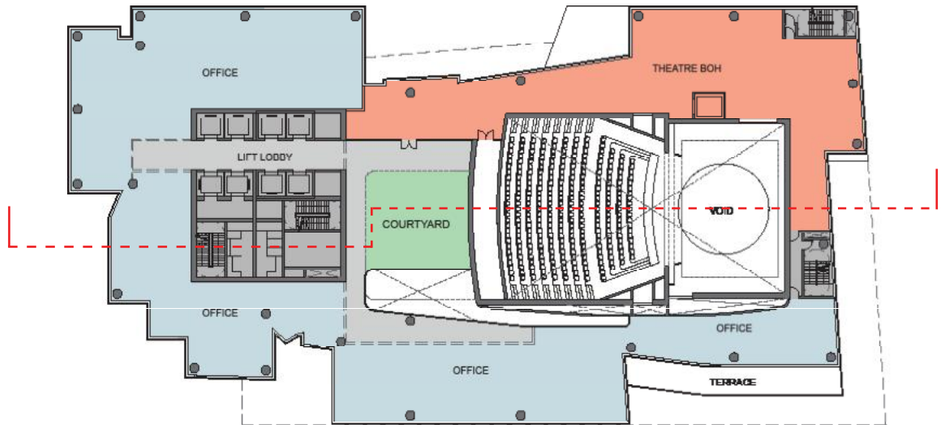

LEVEL 2 PLAN

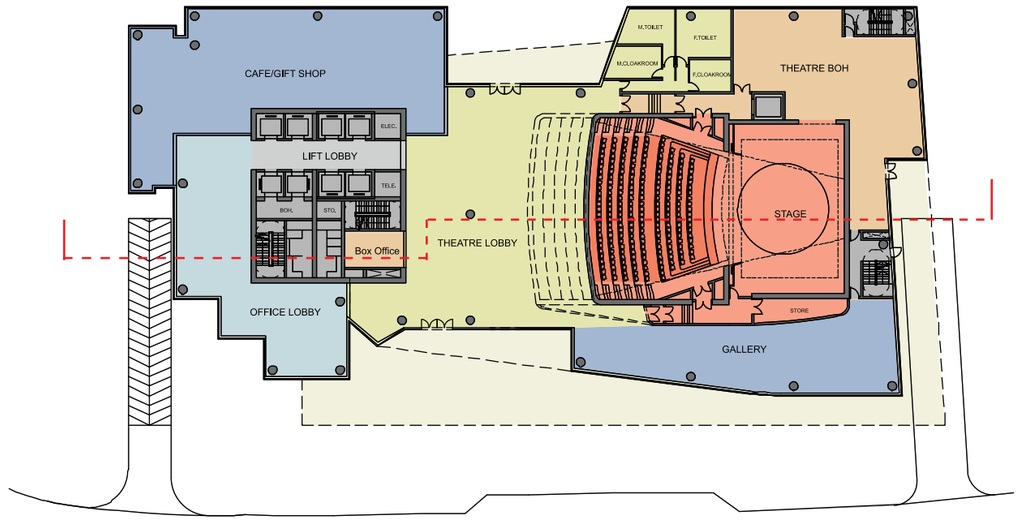

GROUND FLOOR PLAN

PLANS & SECTION

1
2
3
4
5
6
SYNAGOGUE
Theatre BOH
Stage
Gallery
Theatre
Theatre Lobby
Cafe/ Gift Shop
Lift Lobby
Box Office
Office Lobby
PLAC GRZYBOWSKI
SQUARE
PLAC GRZYBOWSKI
TWARDA
CHURCH

VIEW PLAN

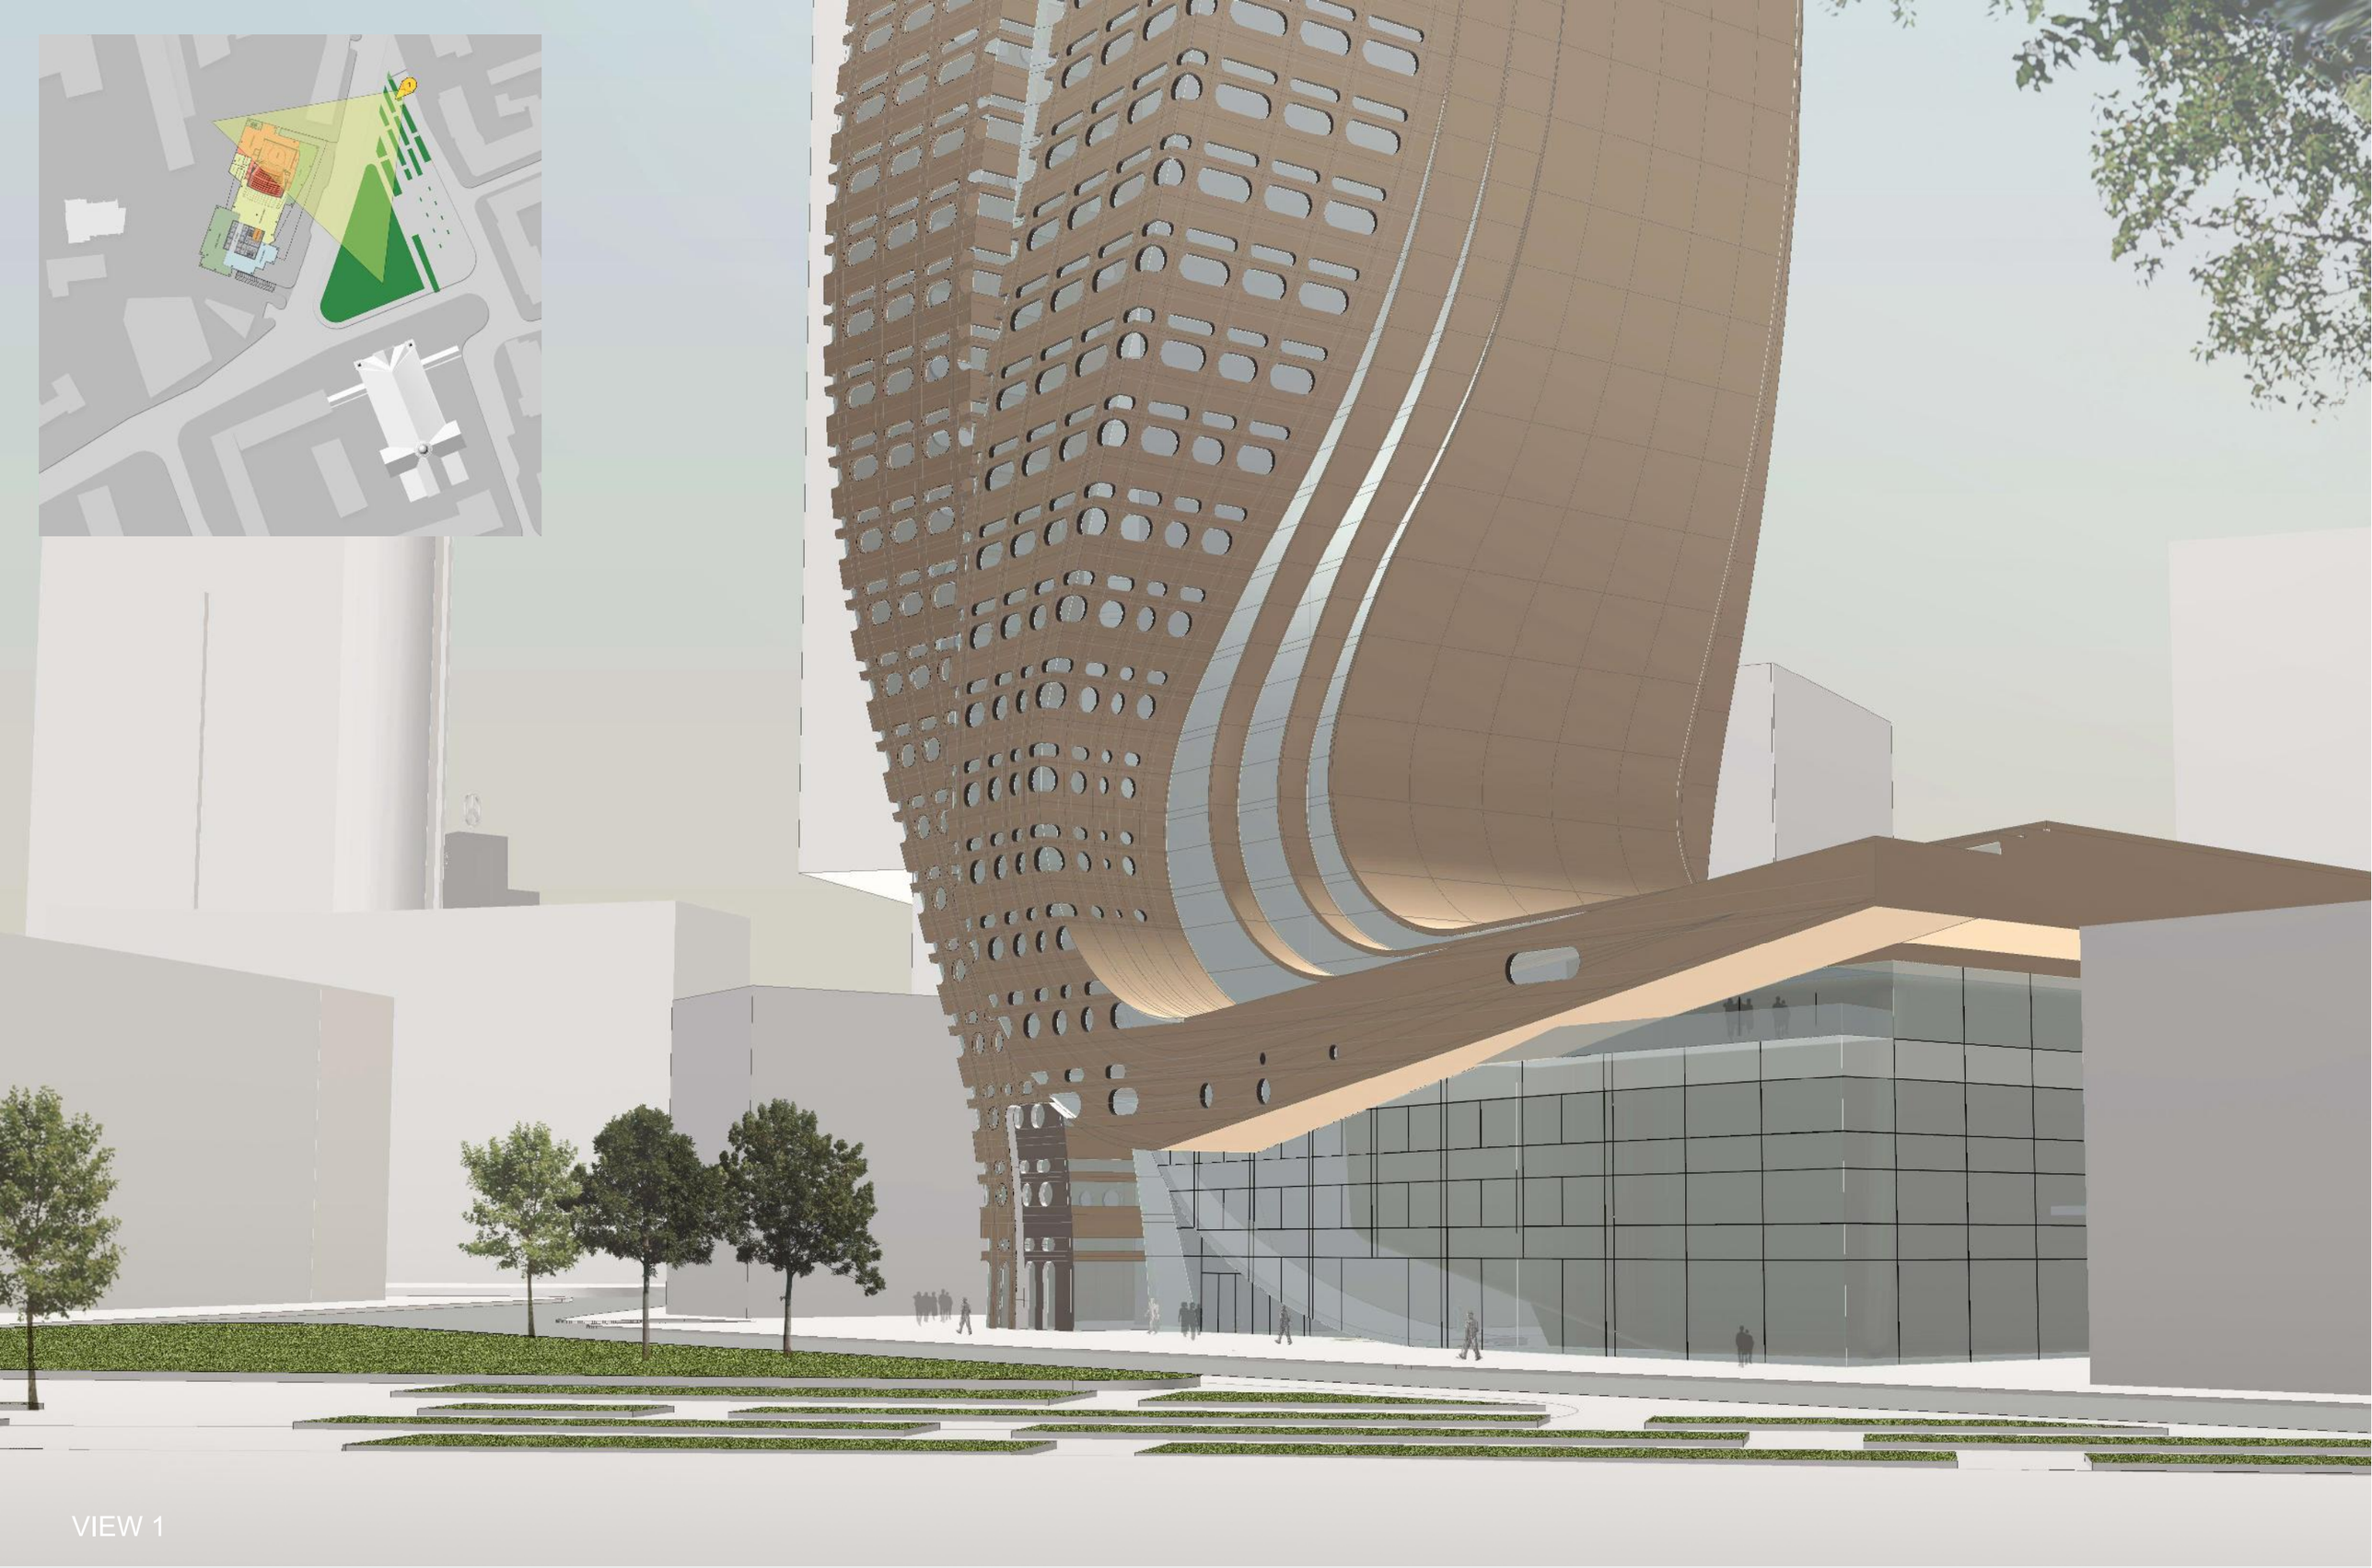

VIEW 1

VIEW 2

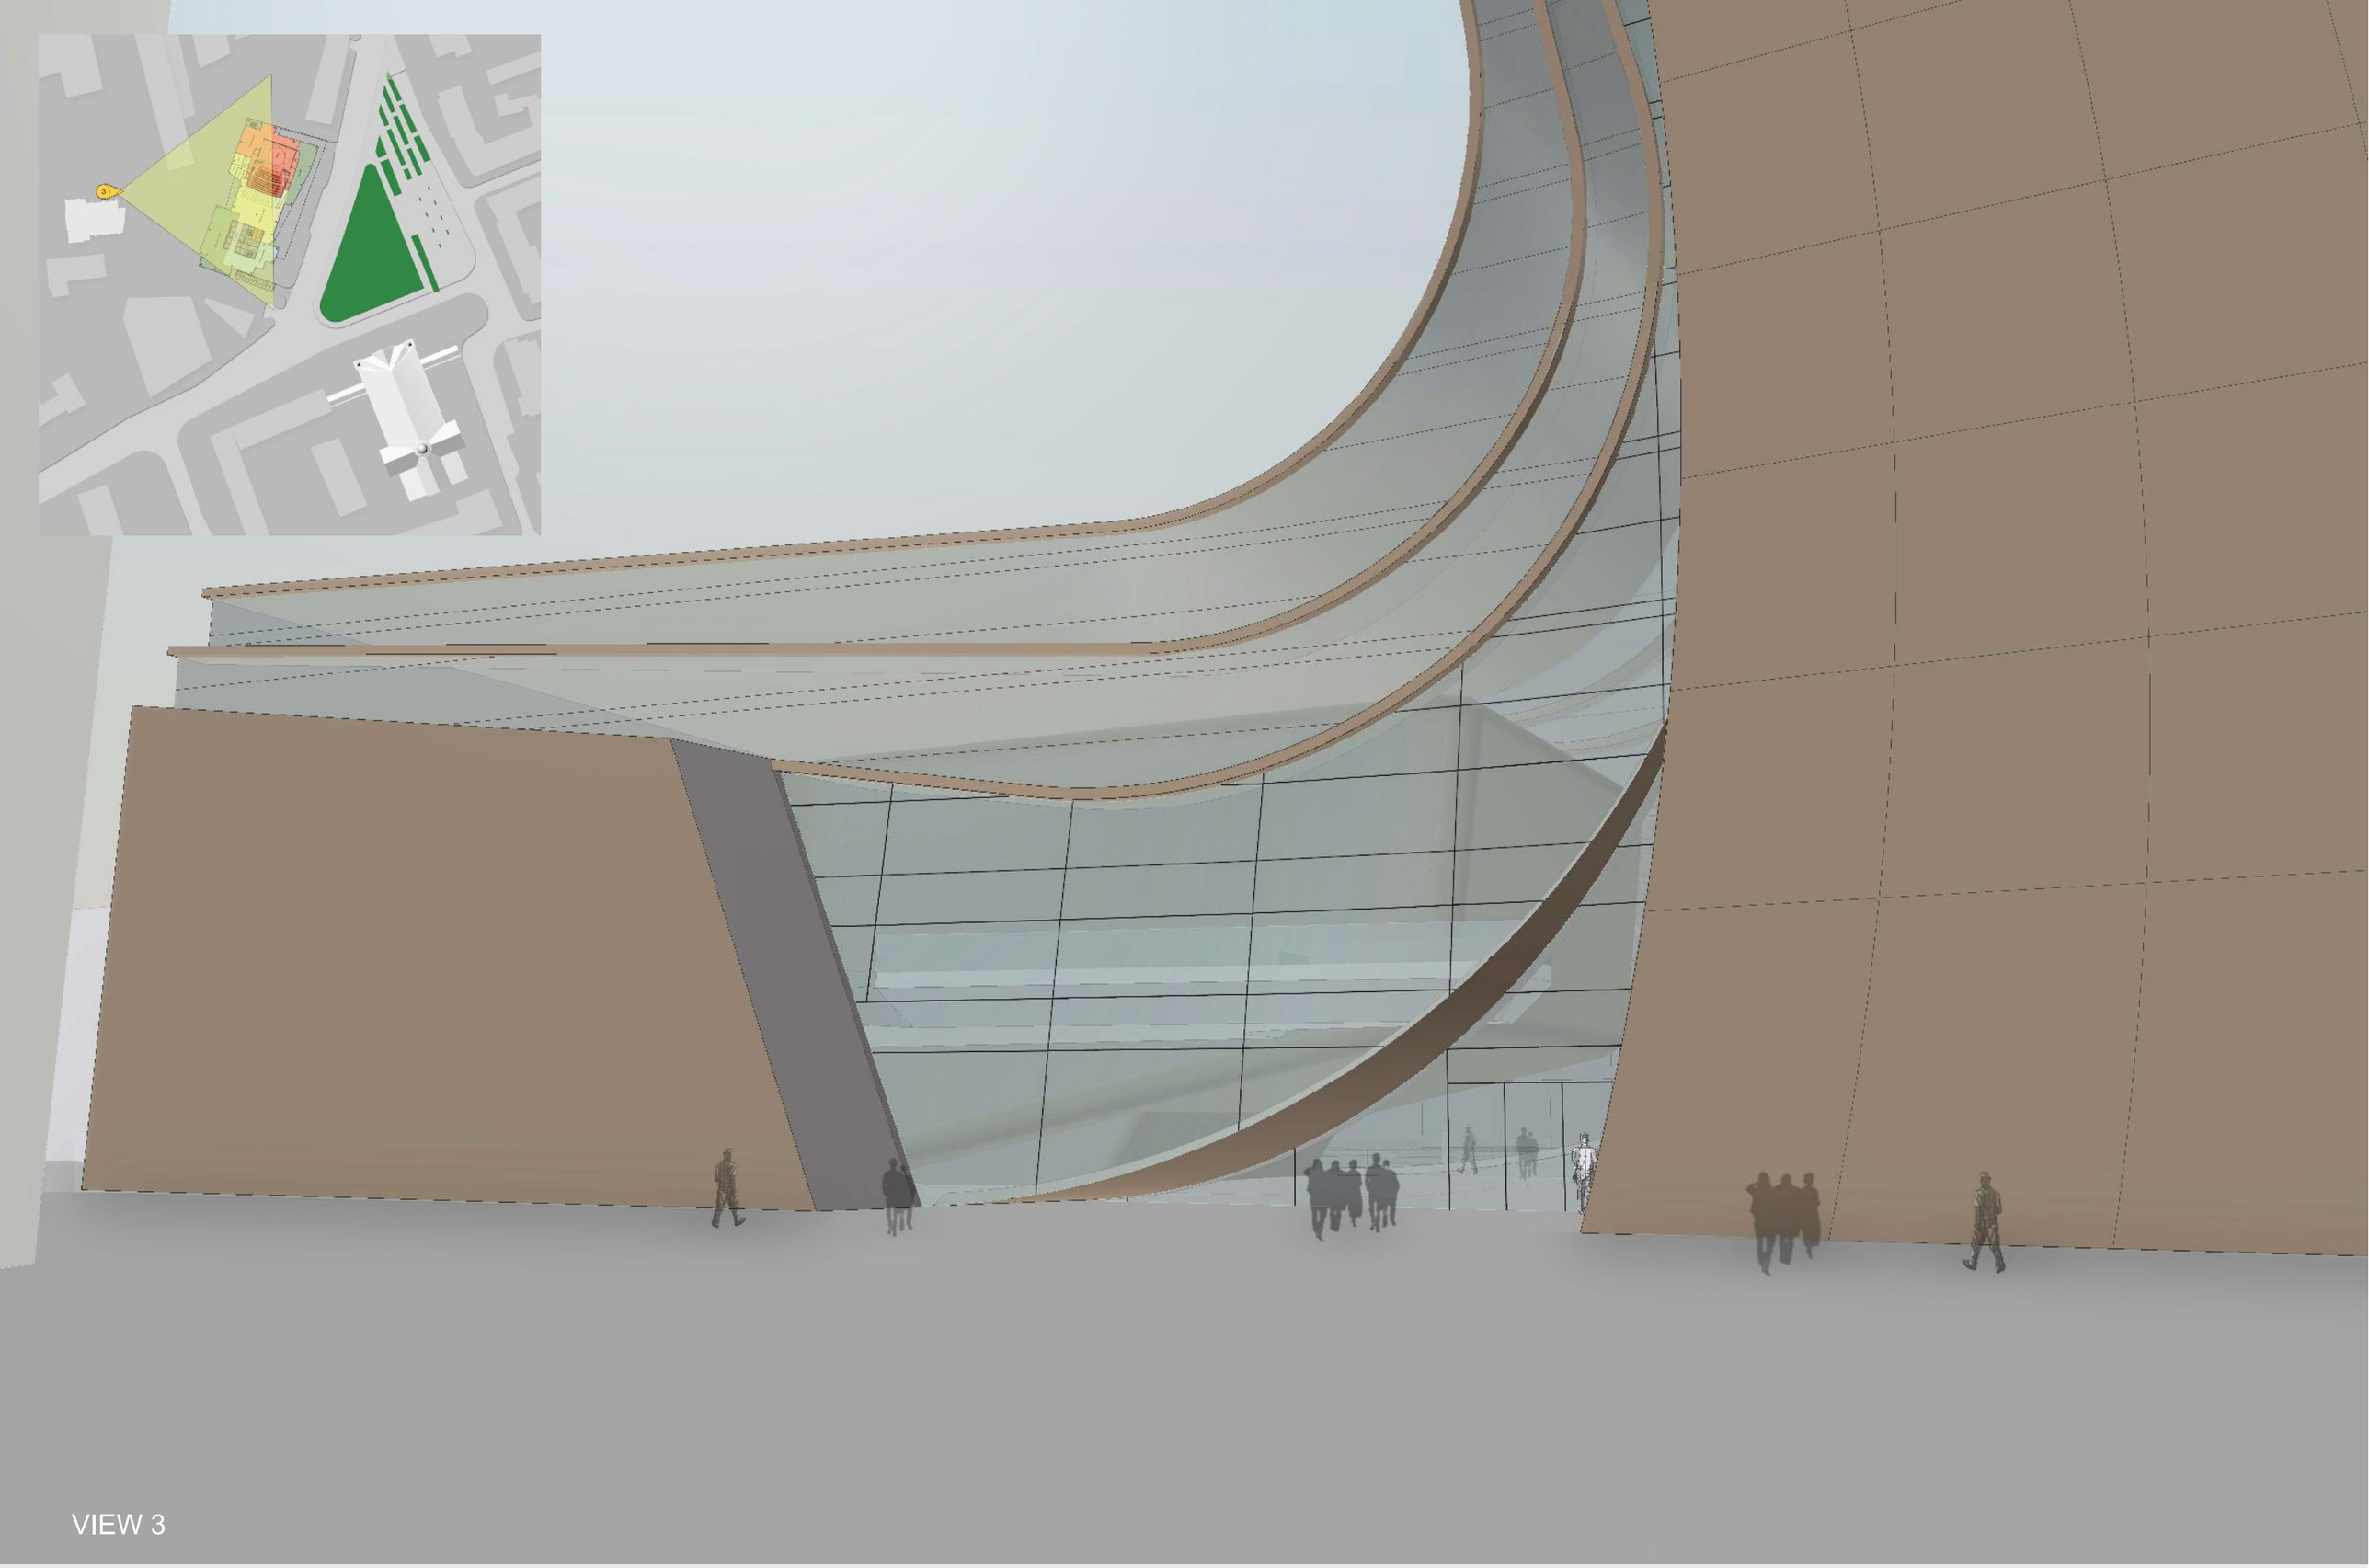

VIEW 3

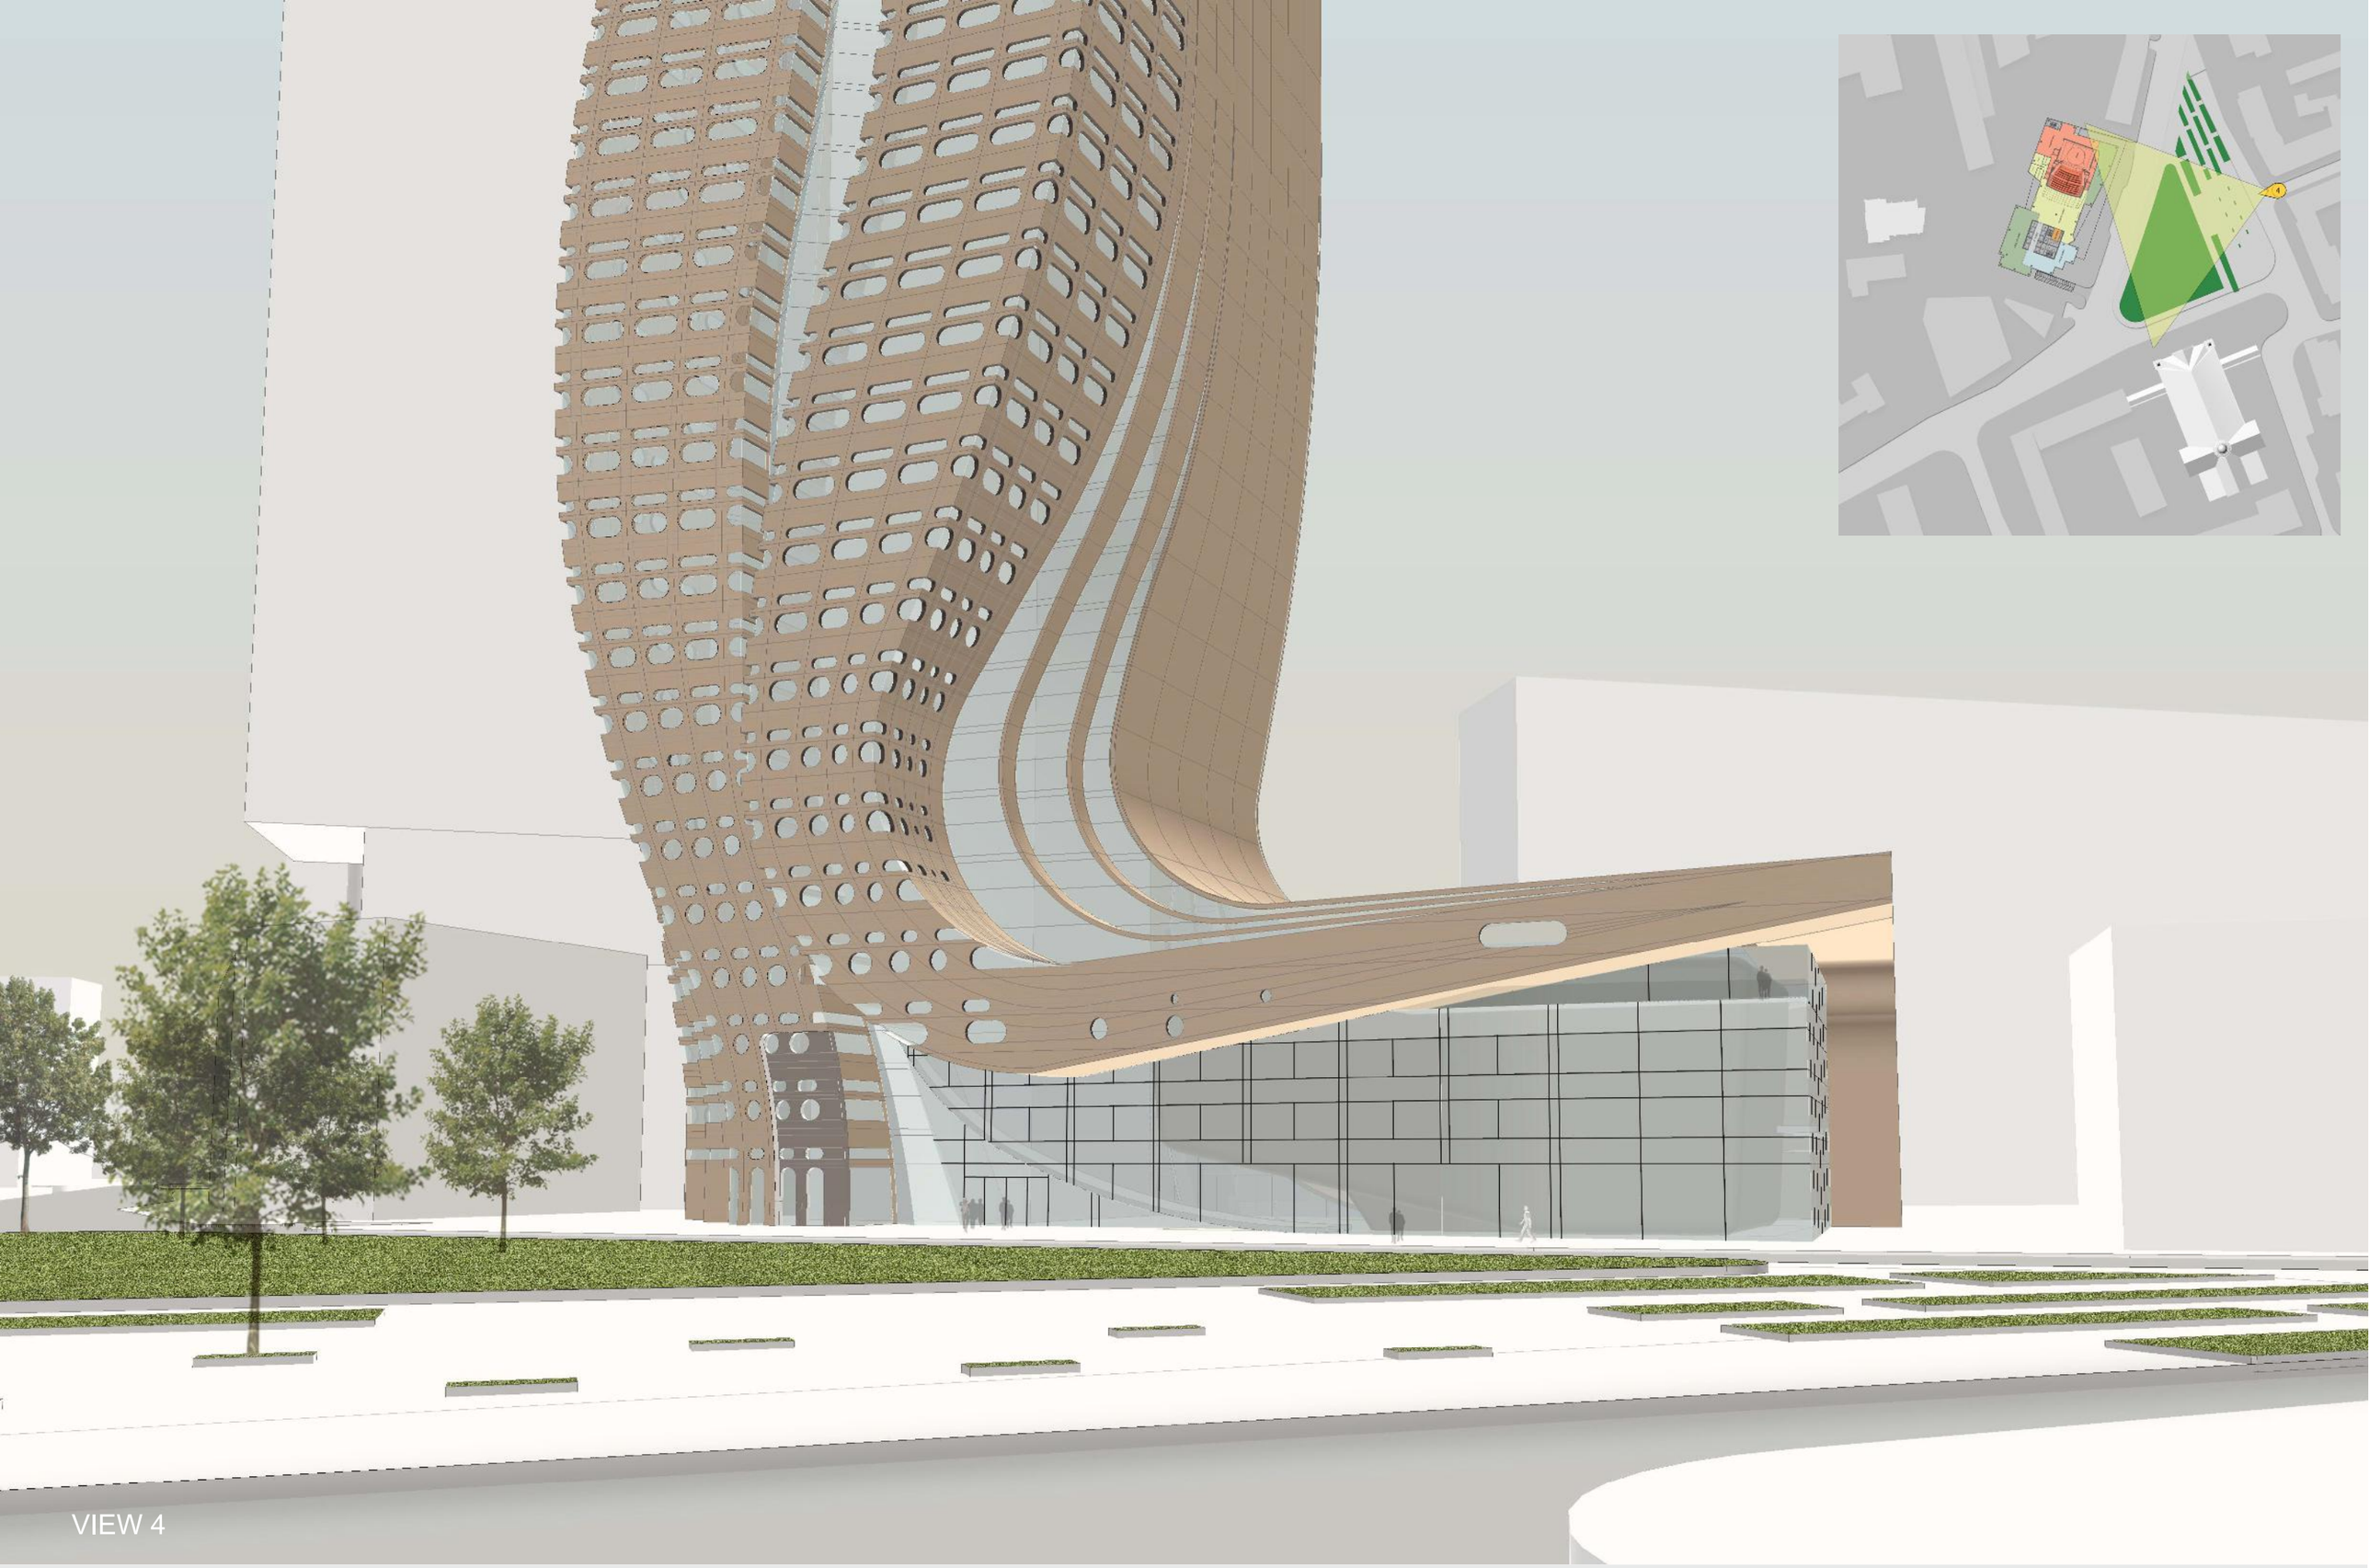
VIEW 4

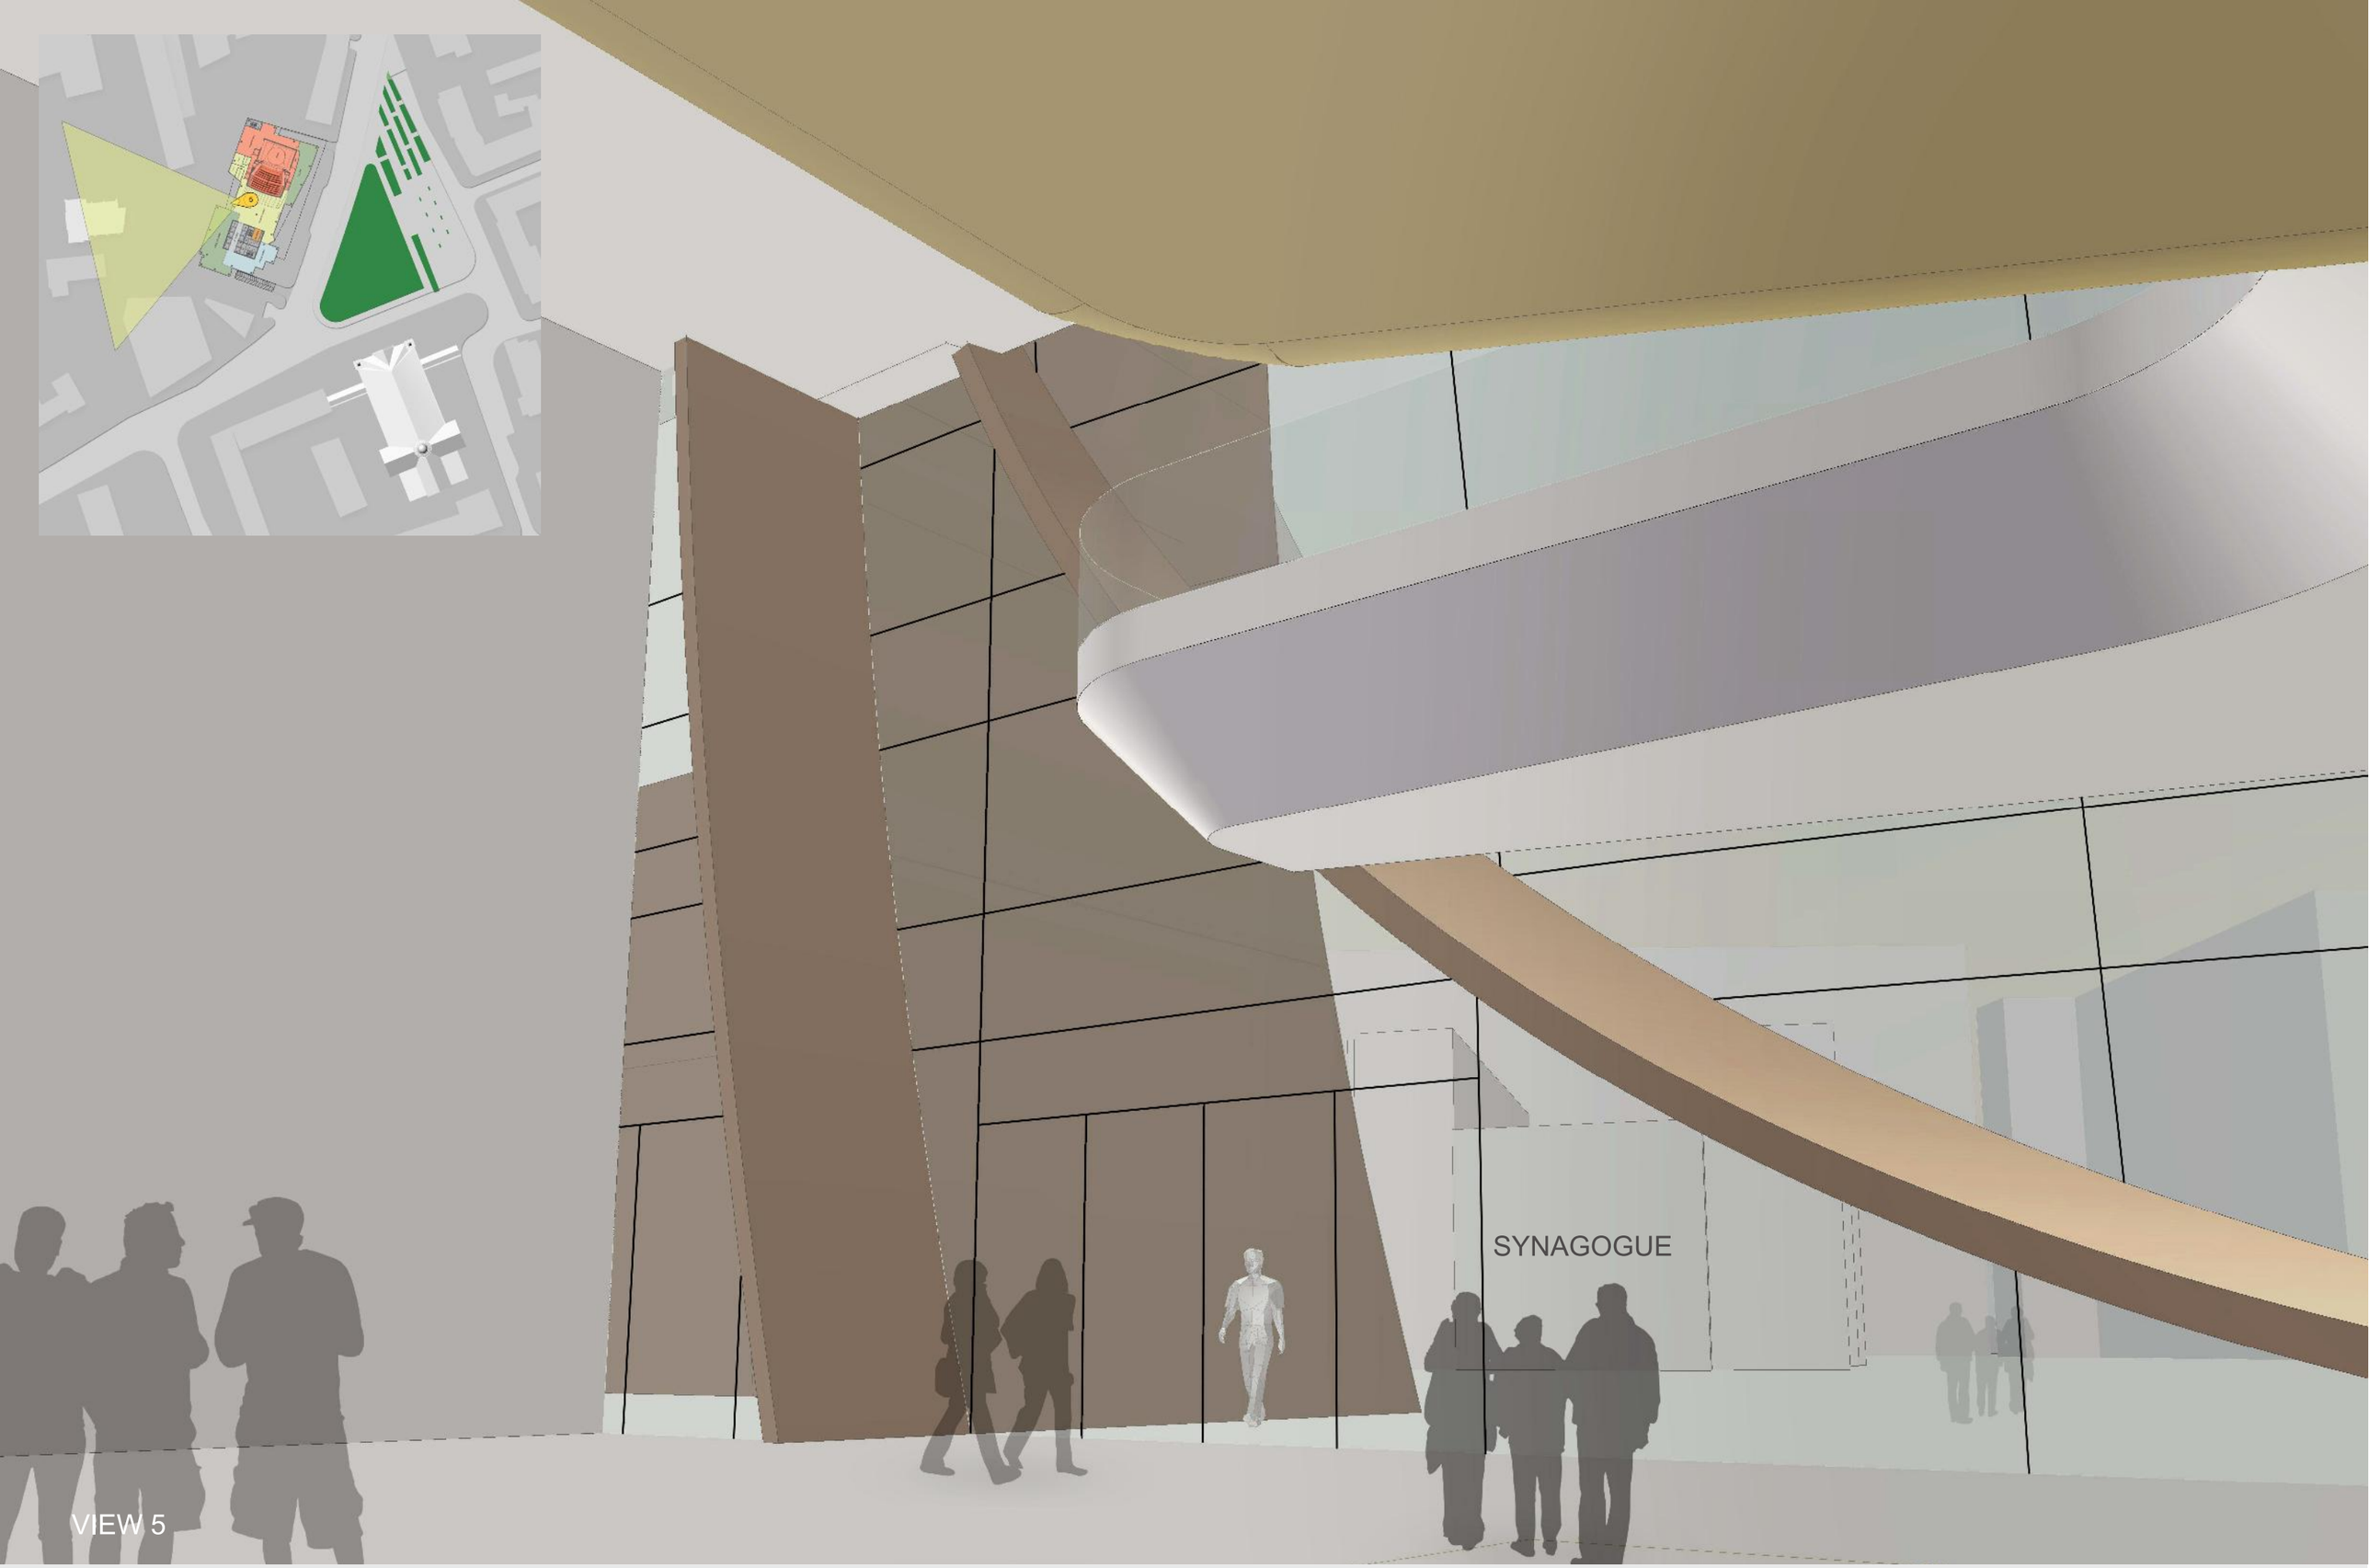
SYNAGOGUE
VIEW 5

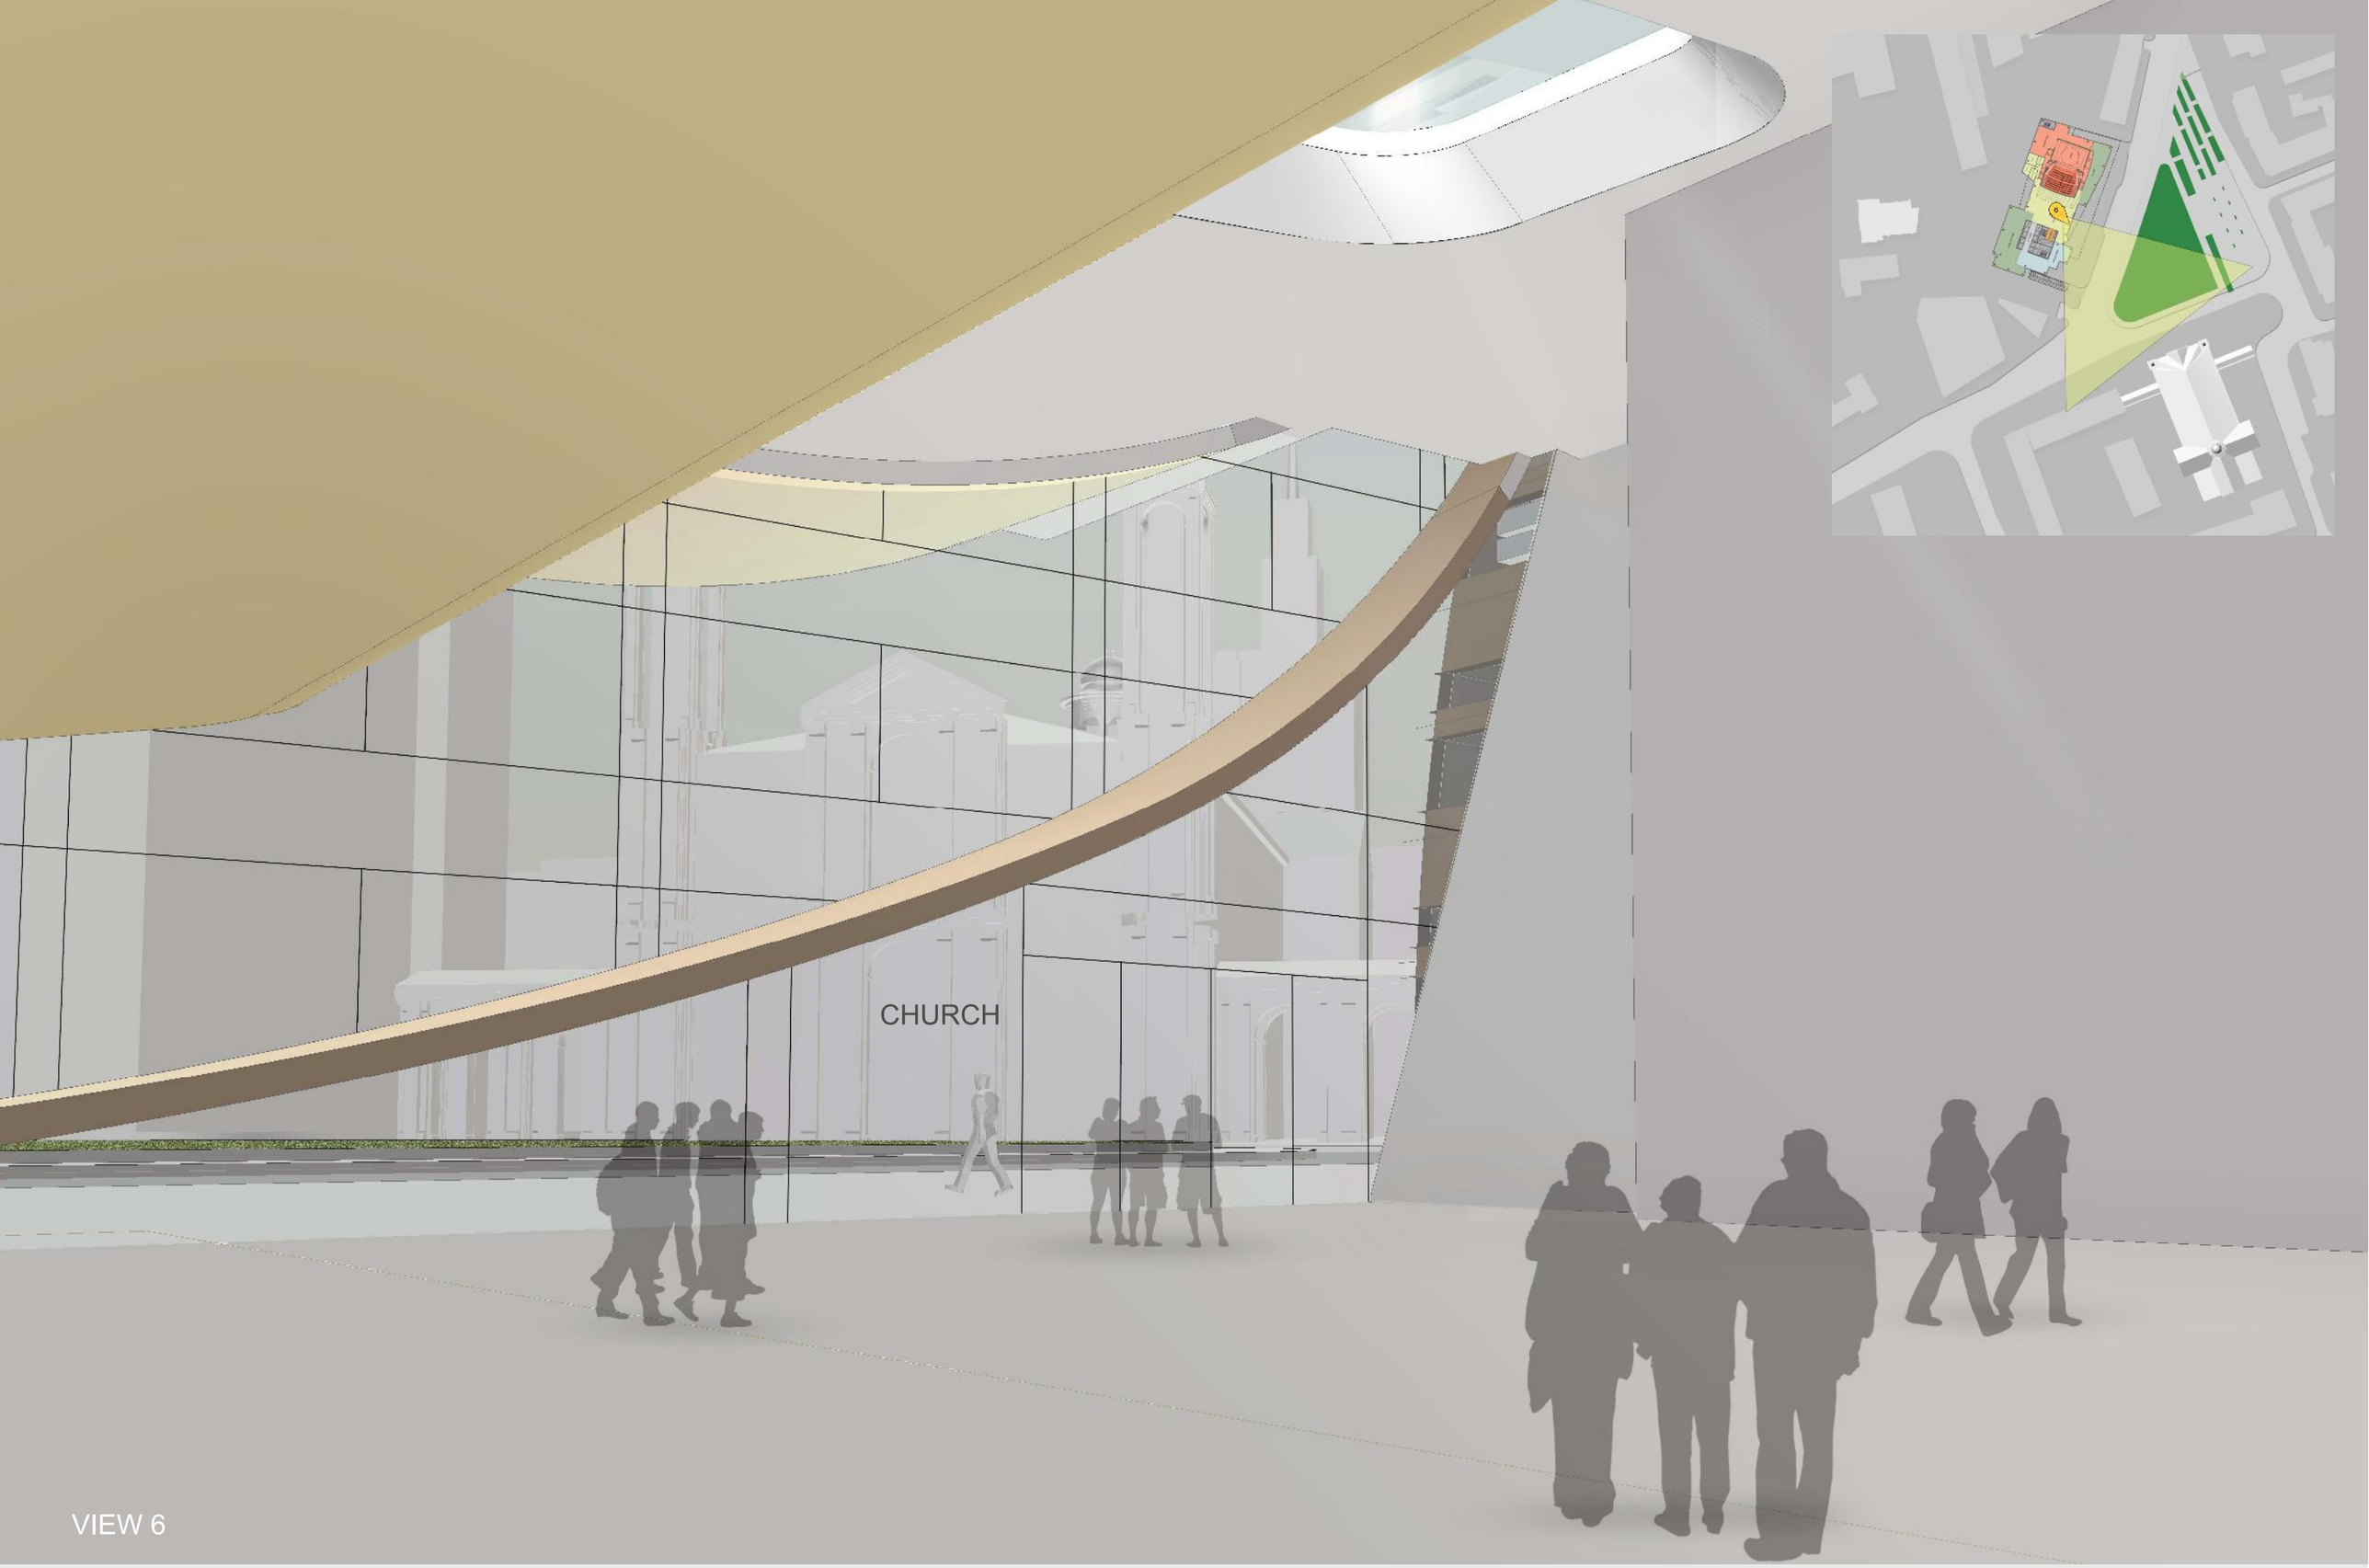
CHURCH
VIEW 6